


Intercampus Drive

O'Brien Hall – Wilson Blvd.



Anderson – Sage

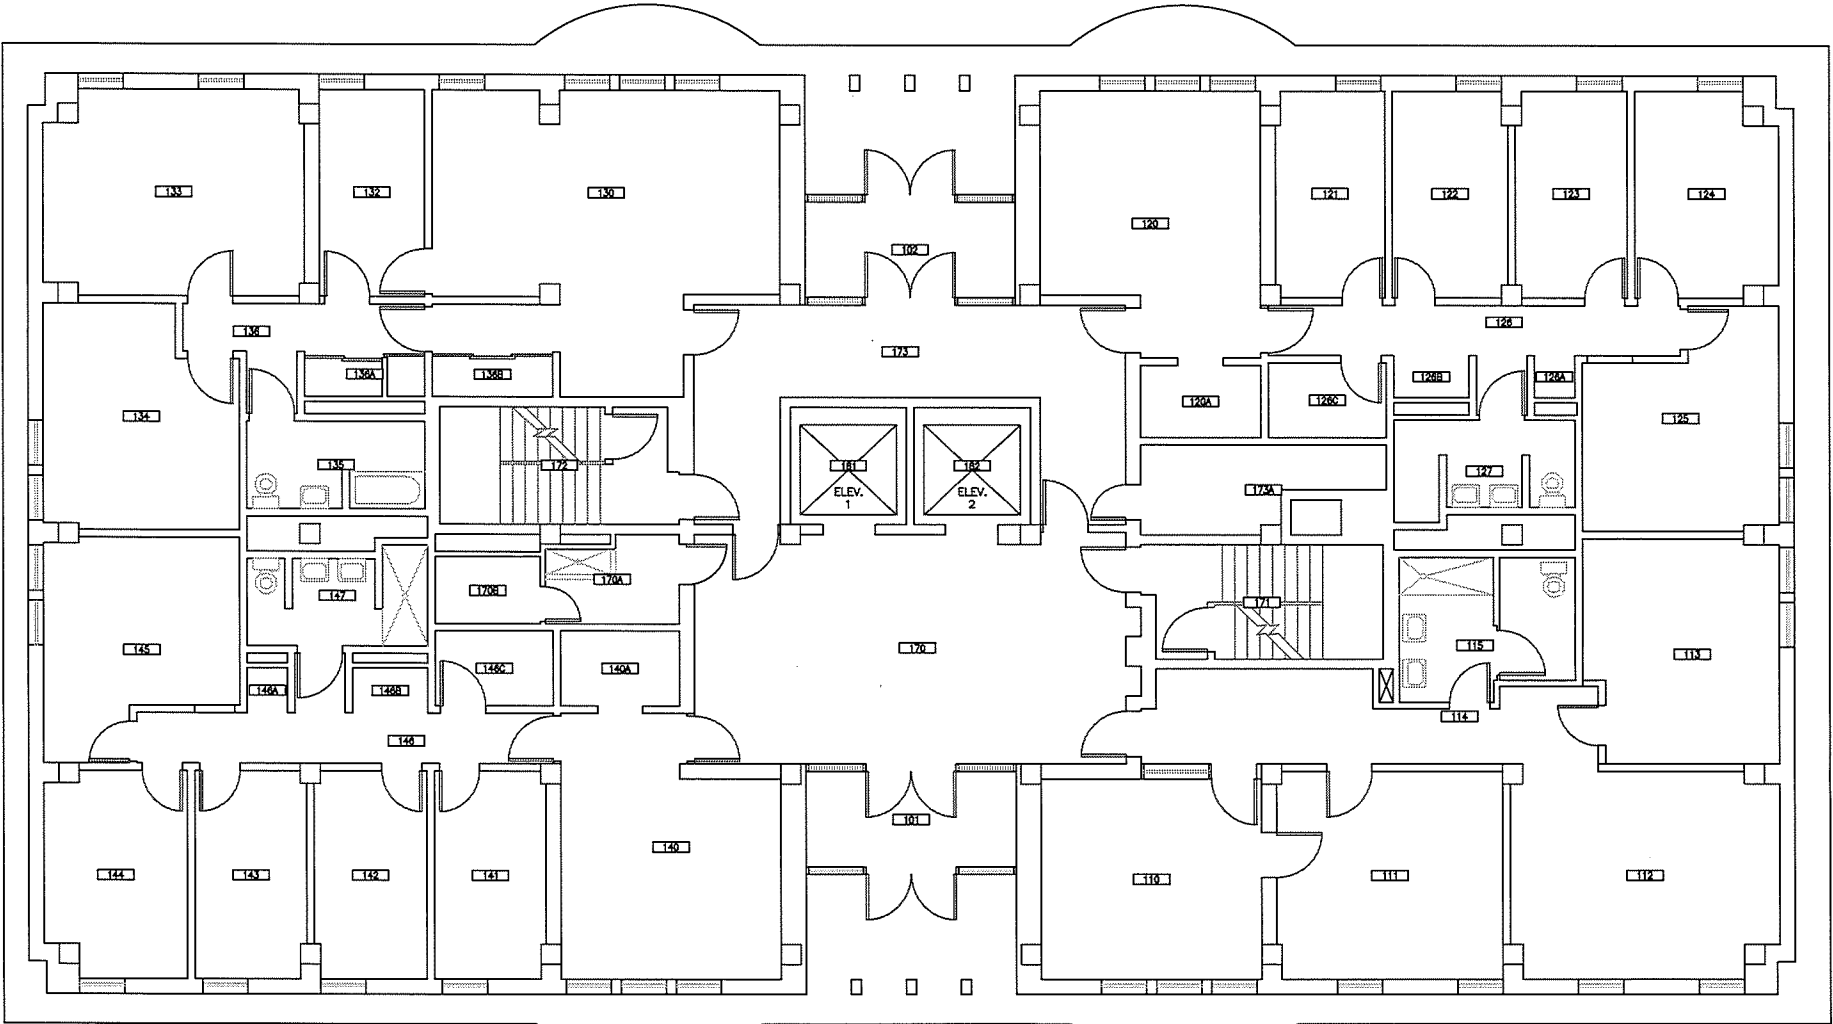

UNIVERSITY of  
ROCHESTER

DRAWN OR REVISED BY:  
KEVIN KEHOE  
DATE DRAWN OR REVISED:  
01-08-13


DRAWING NAME:  
FIRST FLOOR PLAN  
DRAWING SCALE:  
1/8" = 1'-0"

BUILDING NAME:  
WILDER TOWER  
BUILDING NUMBER:  
043


DRAWING LOCATION:  
P:\SPACE\RC\043 WILDER\043-01  
CAMPUS PLANNING, DESIGN & CONSTRUCTION

Wilder

Intercampus Drive

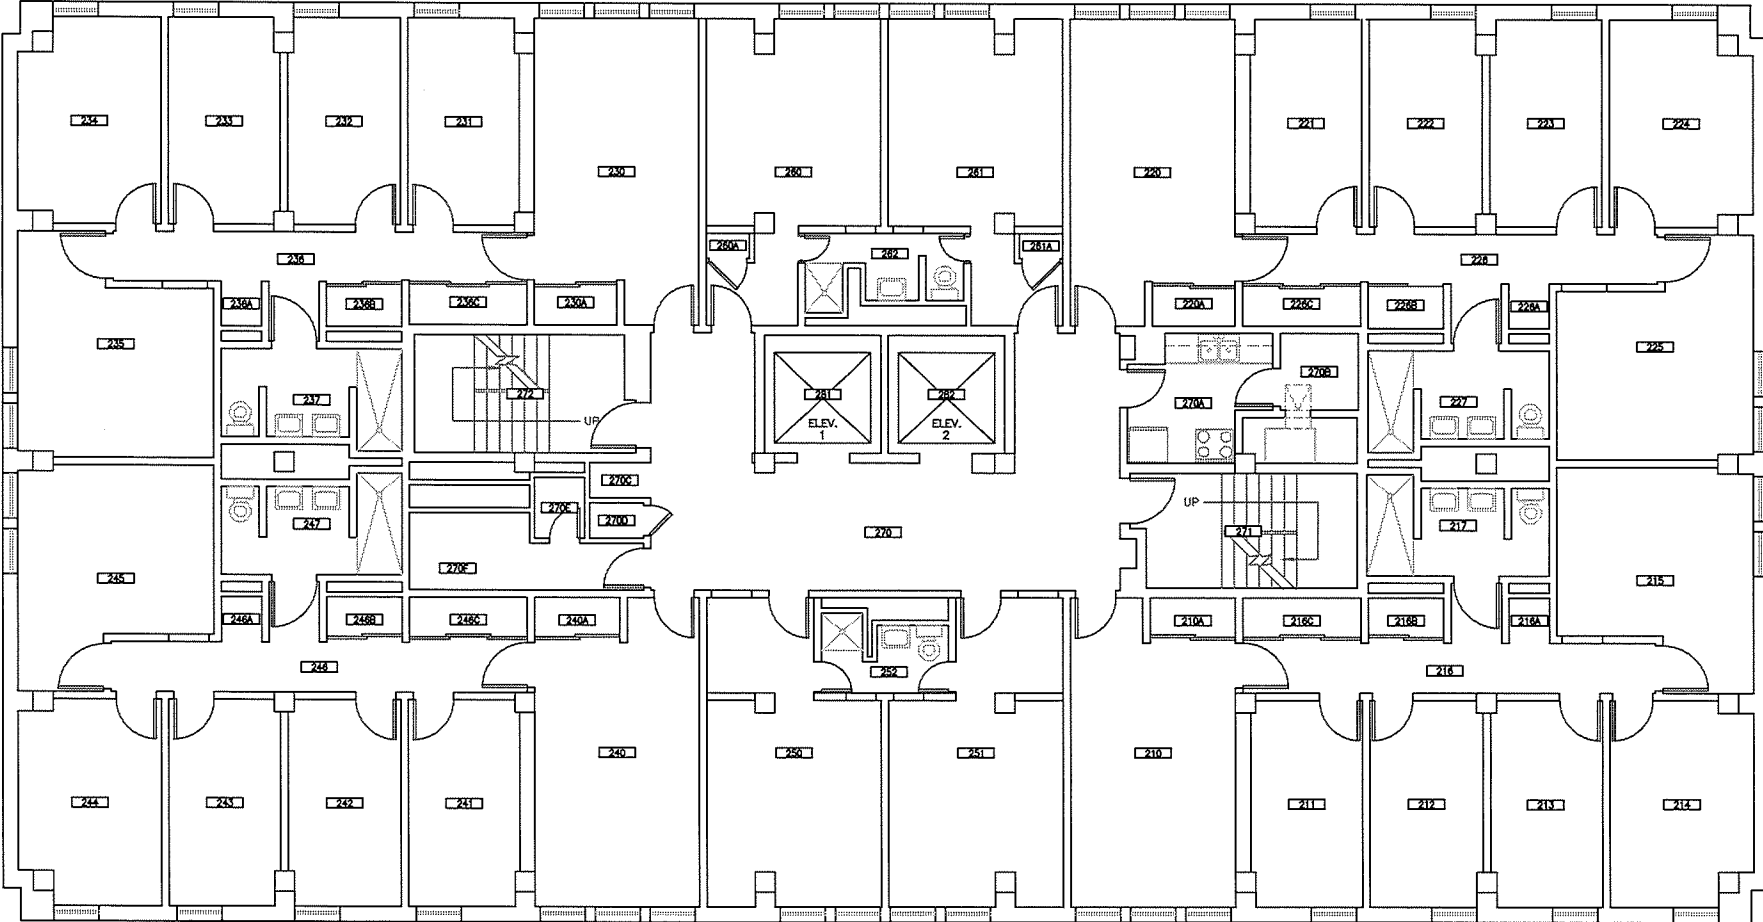


Anderson – Sage

 UNIVERSITY of ROCHESTER	DRAWN OR REVISED BY: KEVIN KEHOE	DRAWING NAME: SECOND FLOOR PLAN	BUILDING NAME: WILDER TOWER	DRAWING LOCATION: P:\SPACE\RC\043 WILDER\043-02
	DATE DRAWN OR REVISED: 01-19-12	DRAWING SCALE: 1/8" = 1'-0"	BUILDING NUMBER: 043	CAMPUS PLANNING, DESIGN & CONSTRUCTION

Intercampus Drive

O'Brien Hall – Wilson Blvd.

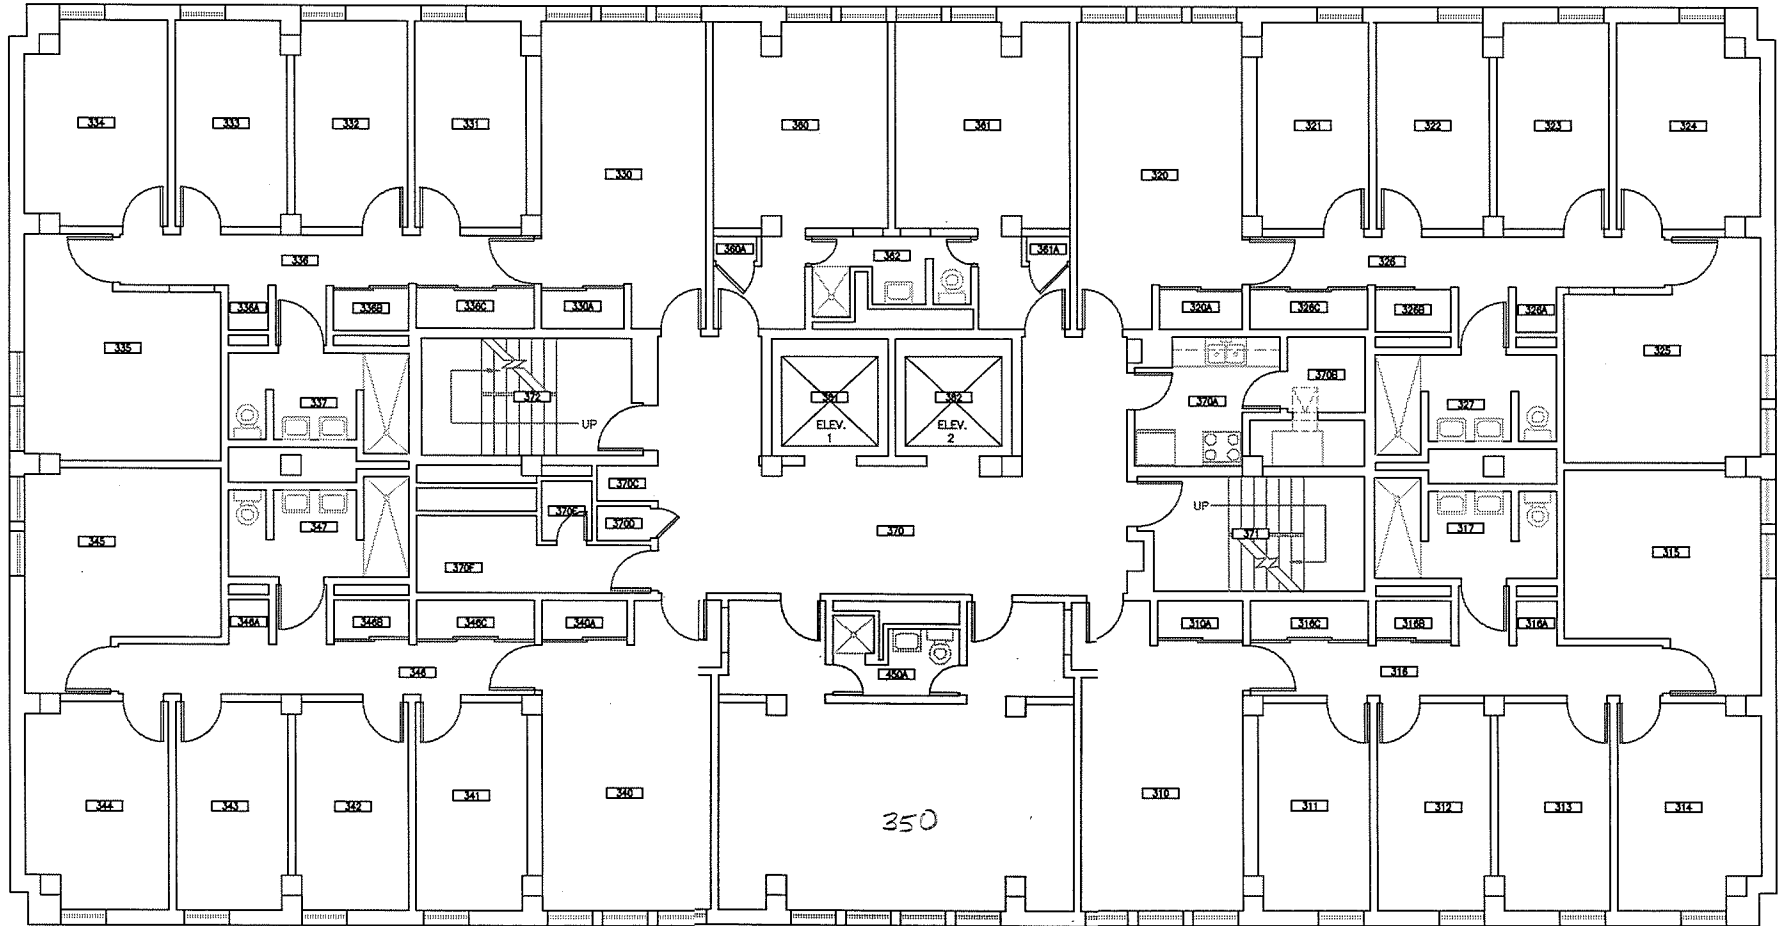

Anderson – Sage



UNIVERSITY of  
ROCHESTER

DRAWN OR REVISED BY:  
KEVIN KEHOE  
DATE DRAWN OR REVISED:  
01-19-12


DRAWING NAME:  
THIRD FLOOR PLAN  
DRAWING SCALE:  
1/8" = 1'-0"

BUILDING NAME:  
WILDER TOWER  
BUILDING NUMBER:  
043


DRAWING LOCATION:  
P:\SPACE\RC\043 WILDER\043-03  
CAMPUS PLANNING, DESIGN & CONSTRUCTION

Intercampus Drive


O'Brien Hall – Wilson Blvd.

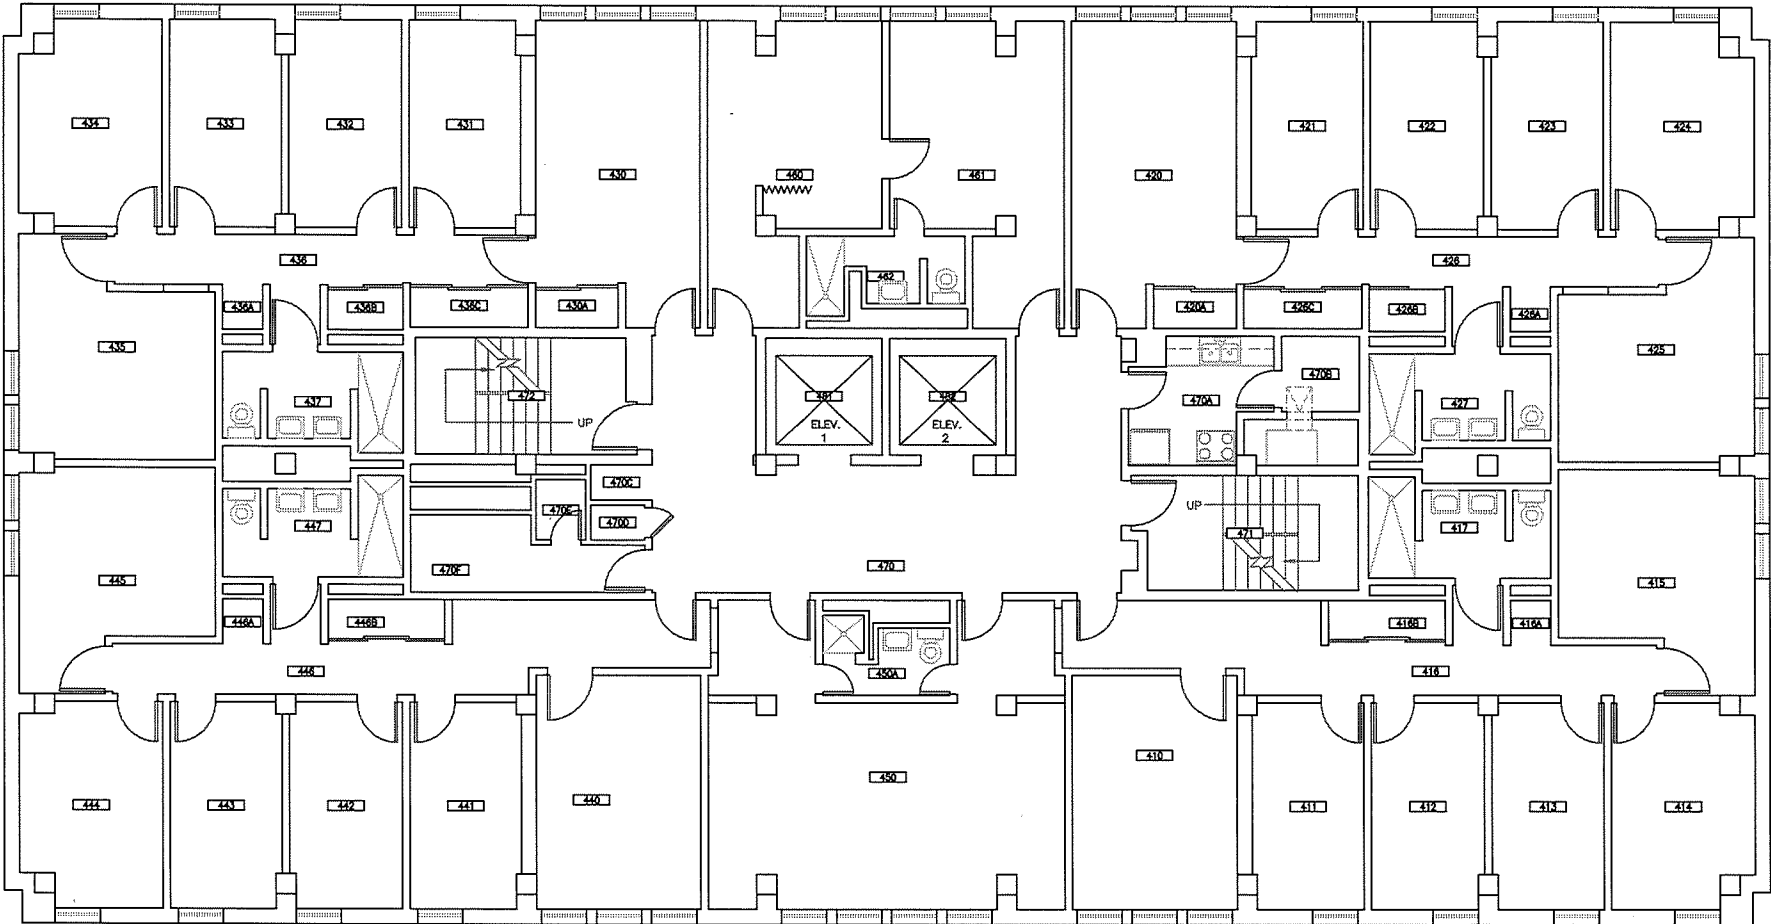

Anderson – Sage

 UNIVERSITY of ROCHESTER	DRAWN OR REVISED BY: KEVIN KEHOE	DRAWING NAME: FOURTH FLOOR PLAN	BUILDING NAME: WILDER TOWER	DRAWING LOCATION: P:\SPACE\RC\043 WILDER\043-04
	DATE DRAWN OR REVISED: 01-19-12	DRAWING SCALE: 1/8" = 1'-0"	BUILDING NUMBER: 043	CAMPUS PLANNING, DESIGN & CONSTRUCTION

# Intercampus Drive

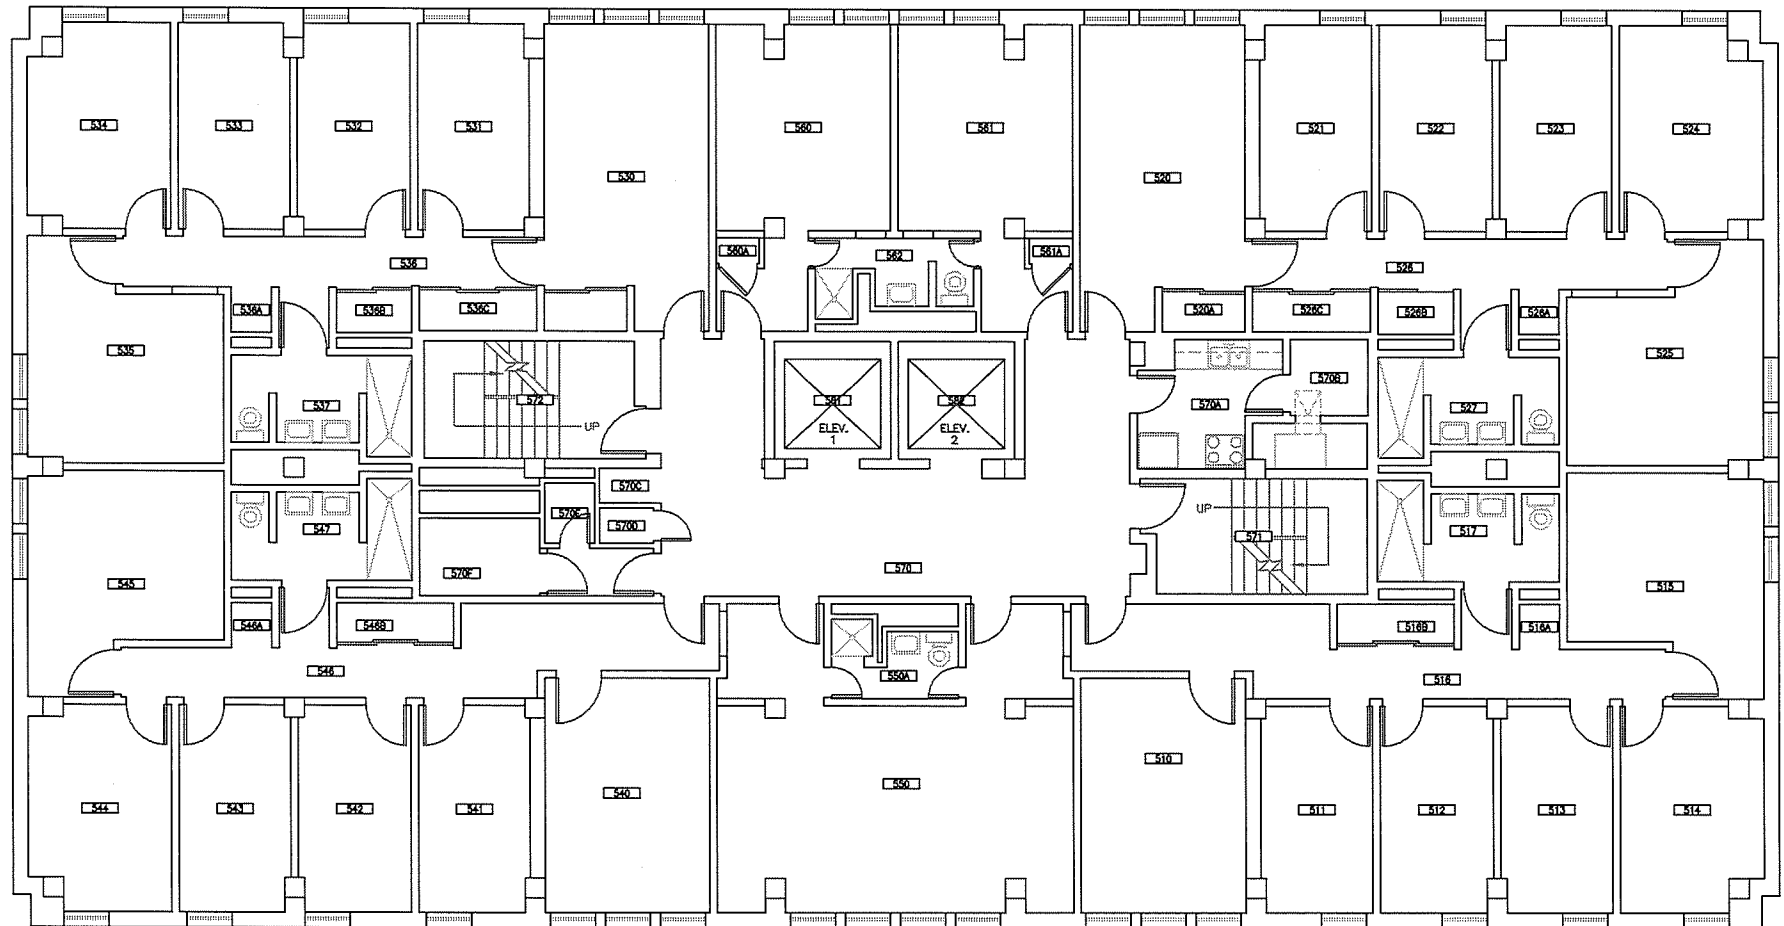

## Anderson - Sage



UNIVERSITY of  
ROCHESTER


DRAWN OR REVISED BY:  
KEVIN KEHOE  
DATE DRAWN OR REVISED:  
01-19-12

DRAWING NAME:  
FIFTH FLOOR PLAN  
DRAWING SCALE:  
1/8" = 1'-0"

BUILDING NAME:  
WILDER TOWER  
BUILDING NUMBER:  
043

DRAWING LOCATION:  
P:\SPACE\RC\043 WILDER\043-05  
CAMPUS PLANNING, DESIGN & CONSTRUCTION

Inter-campus Drive

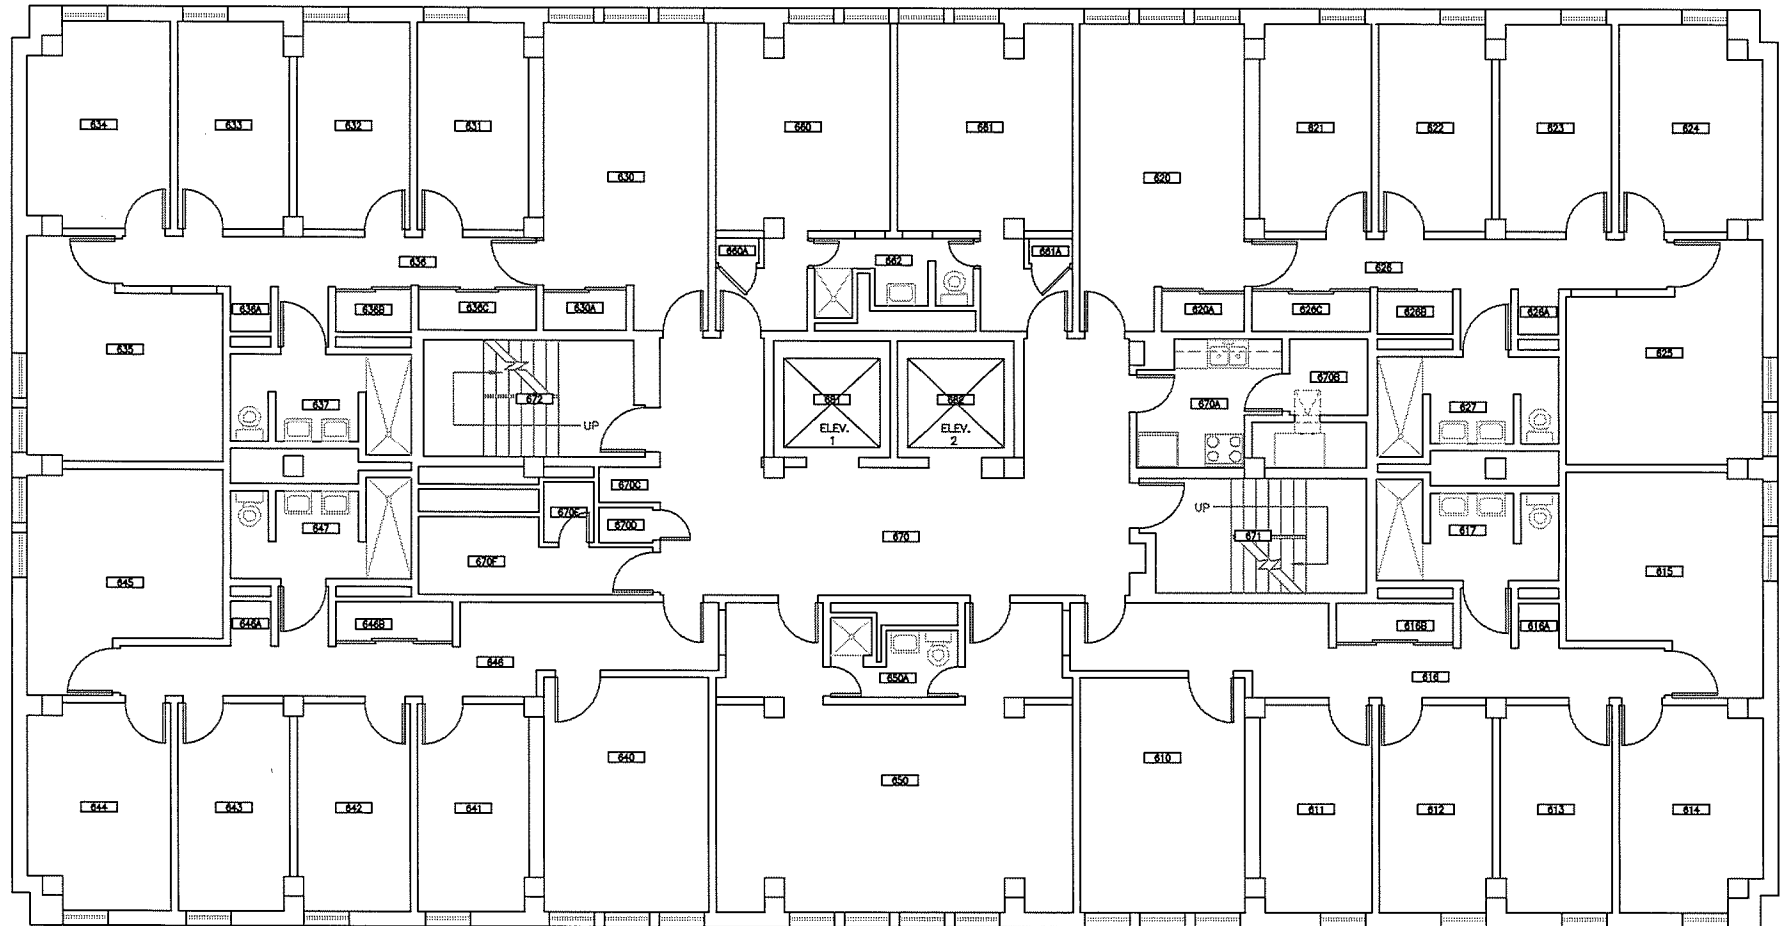

Anderson - Sage



UNIVERSITY of  
ROCHESTER


DRAWN OR REVISED BY:  
KEVIN KEHOE  
DATE DRAWN OR REVISED:  
01-19-12

DRAWING NAME:  
SIXTH FLOOR PLAN  
DRAWING SCALE:  
1/8" = 1'-0"

BUILDING NAME:  
WILDER TOWER  
BUILDING NUMBER:  
043

DRAWING LOCATION:  
P:\SPACE\RC\043 WILDER\043-06  
CAMPUS PLANNING, DESIGN & CONSTRUCTION

# Intercampus Drive

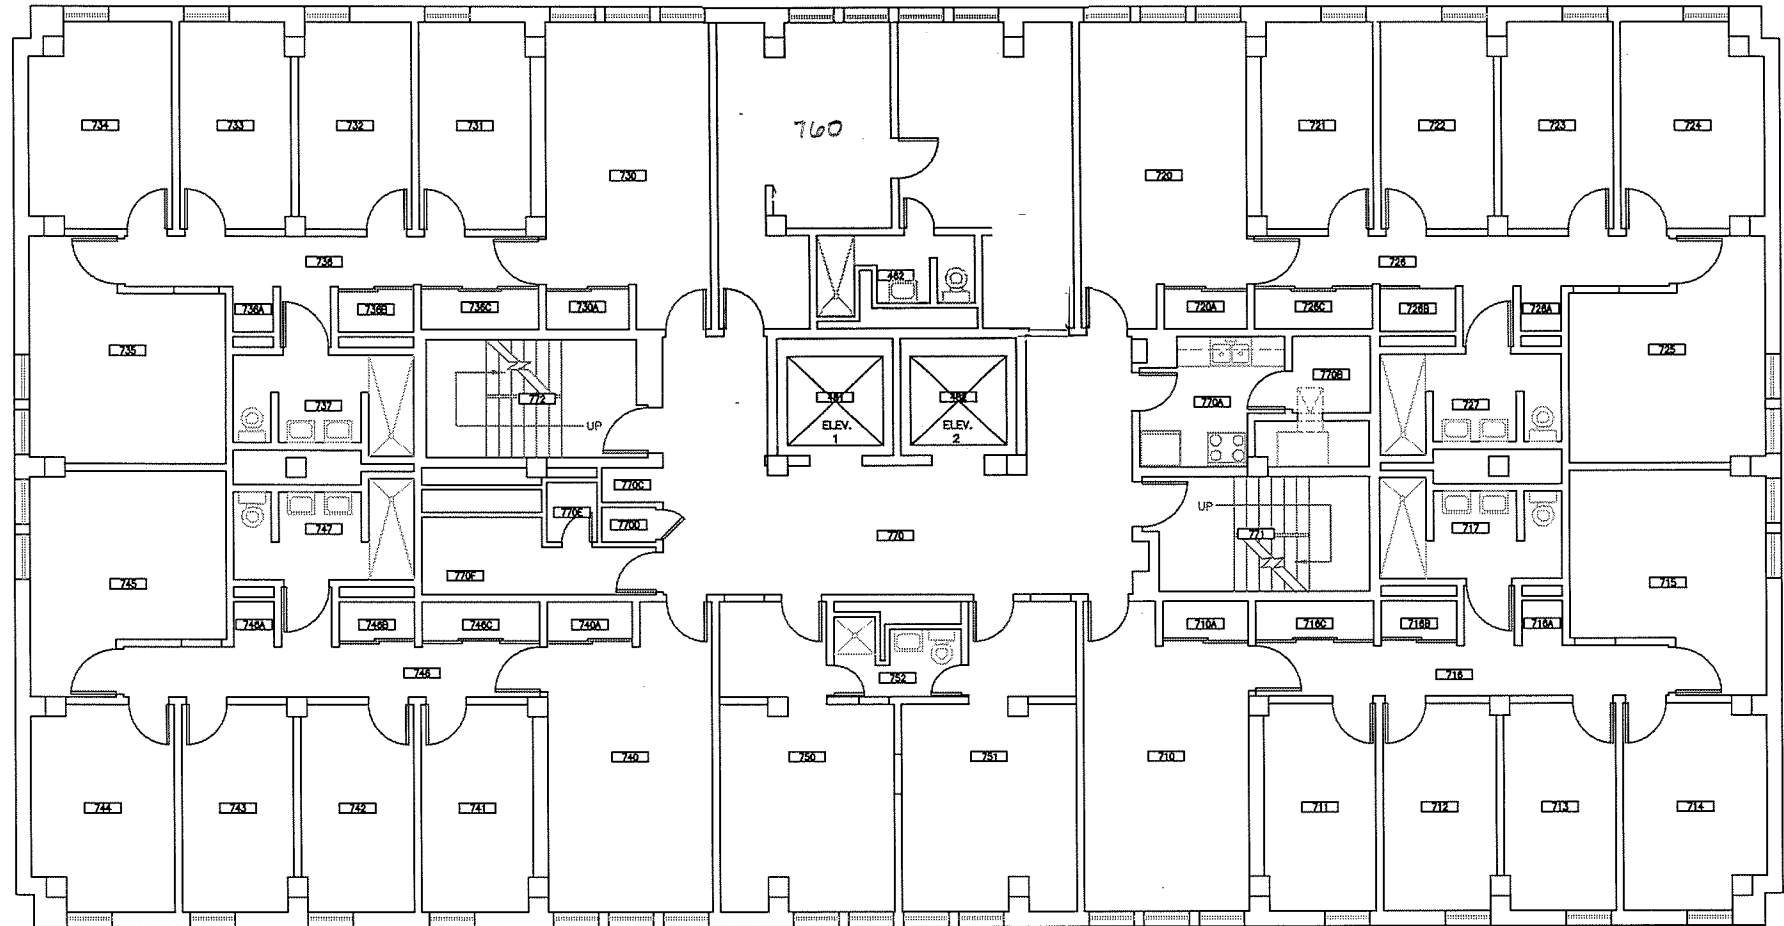

## Anderson – Sage



UNIVERSITY of  
ROCHESTER

DRAWN OR REVISED BY:  
KEVIN KEHOE

DATE DRAWN OR REVISED:  
01-19-12

DRAWING NAME:  
SEVENTH FLOOR PLAN

DRAWING SCALE:  
1/8" = 1'-0"


BUILDING NAME:  
WILDER TOWER

BUILDING NUMBER:  
043

DRAWING LOCATION:  
P:\SPACE\RC\043 WILDER\043-07

CAMPUS PLANNING, DESIGN & CONSTRUCTION

Intercampus Drive

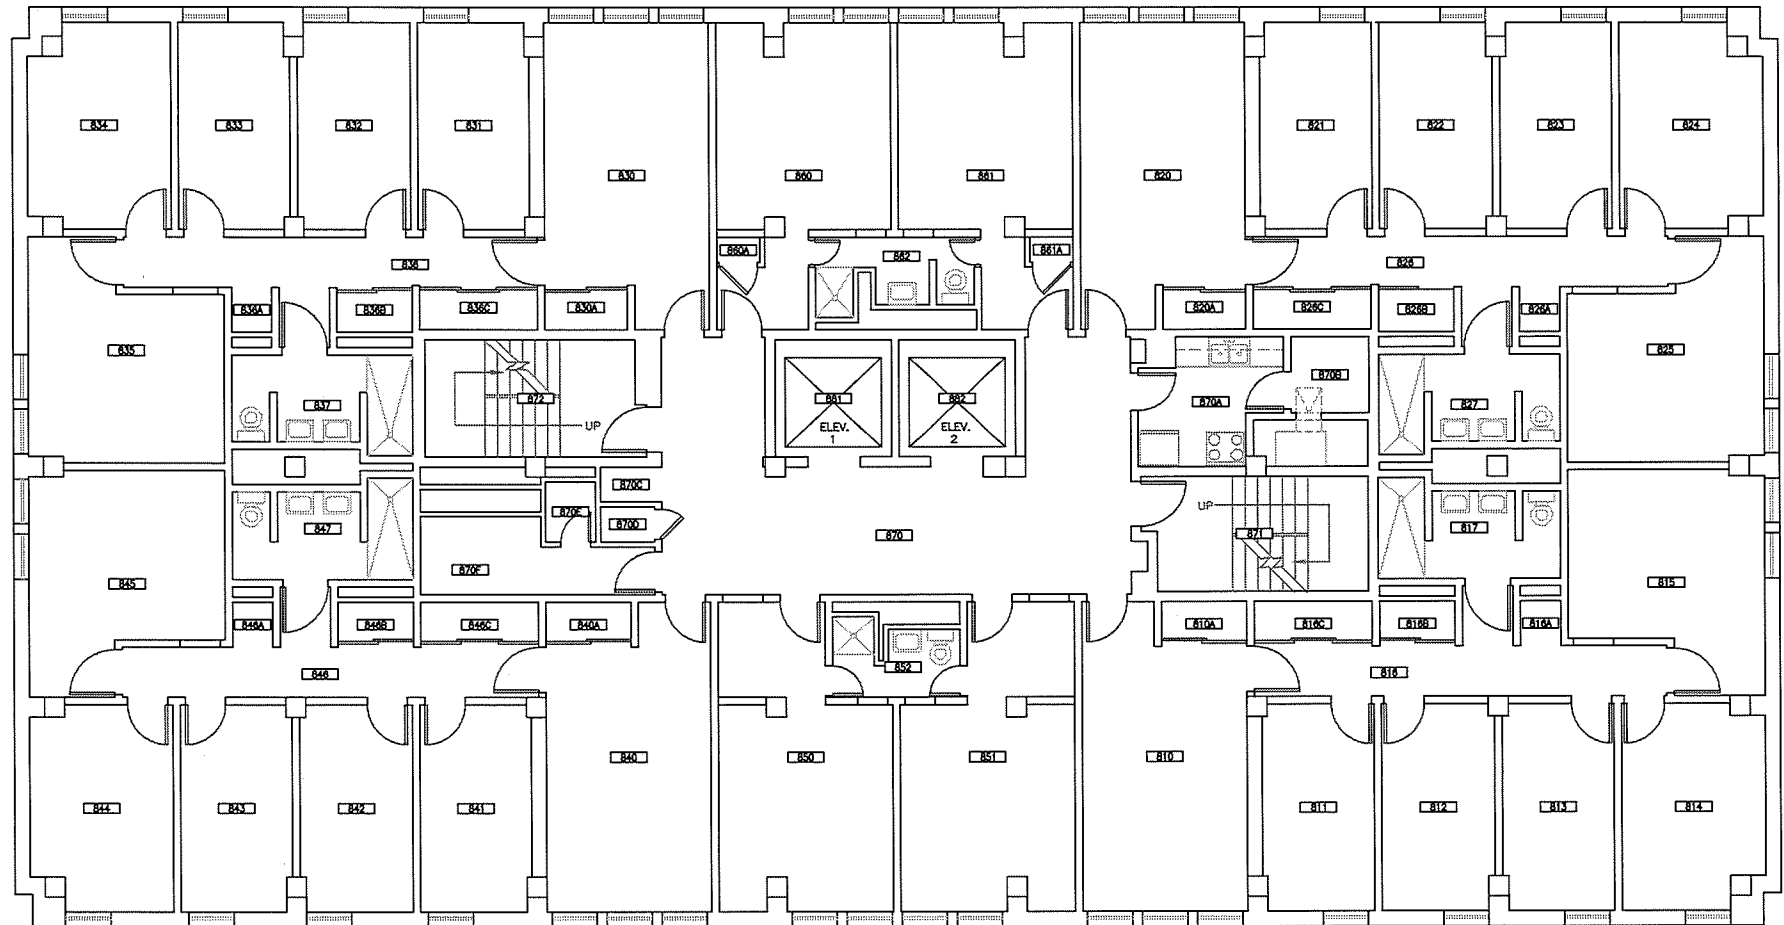

Anderson – Sage



UNIVERSITY of  
ROCHESTER

DRAWN OR REVISED BY:  
KEVIN KEHOE

DATE DRAWN OR REVISED:  
01-19-12

DRAWING NAME:  
EIGHTH FLOOR PLAN

DRAWING SCALE:  
1/8" = 1'-0"

BUILDING NAME:  
WILDER TOWER

BUILDING NUMBER:  
043


DRAWING LOCATION:  
P:\SPACE\RC\043 WILDER\043-08

CAMPUS PLANNING, DESIGN & CONSTRUCTION



Intercampus Drive

O'Brien Hall – Wilson Blvd.

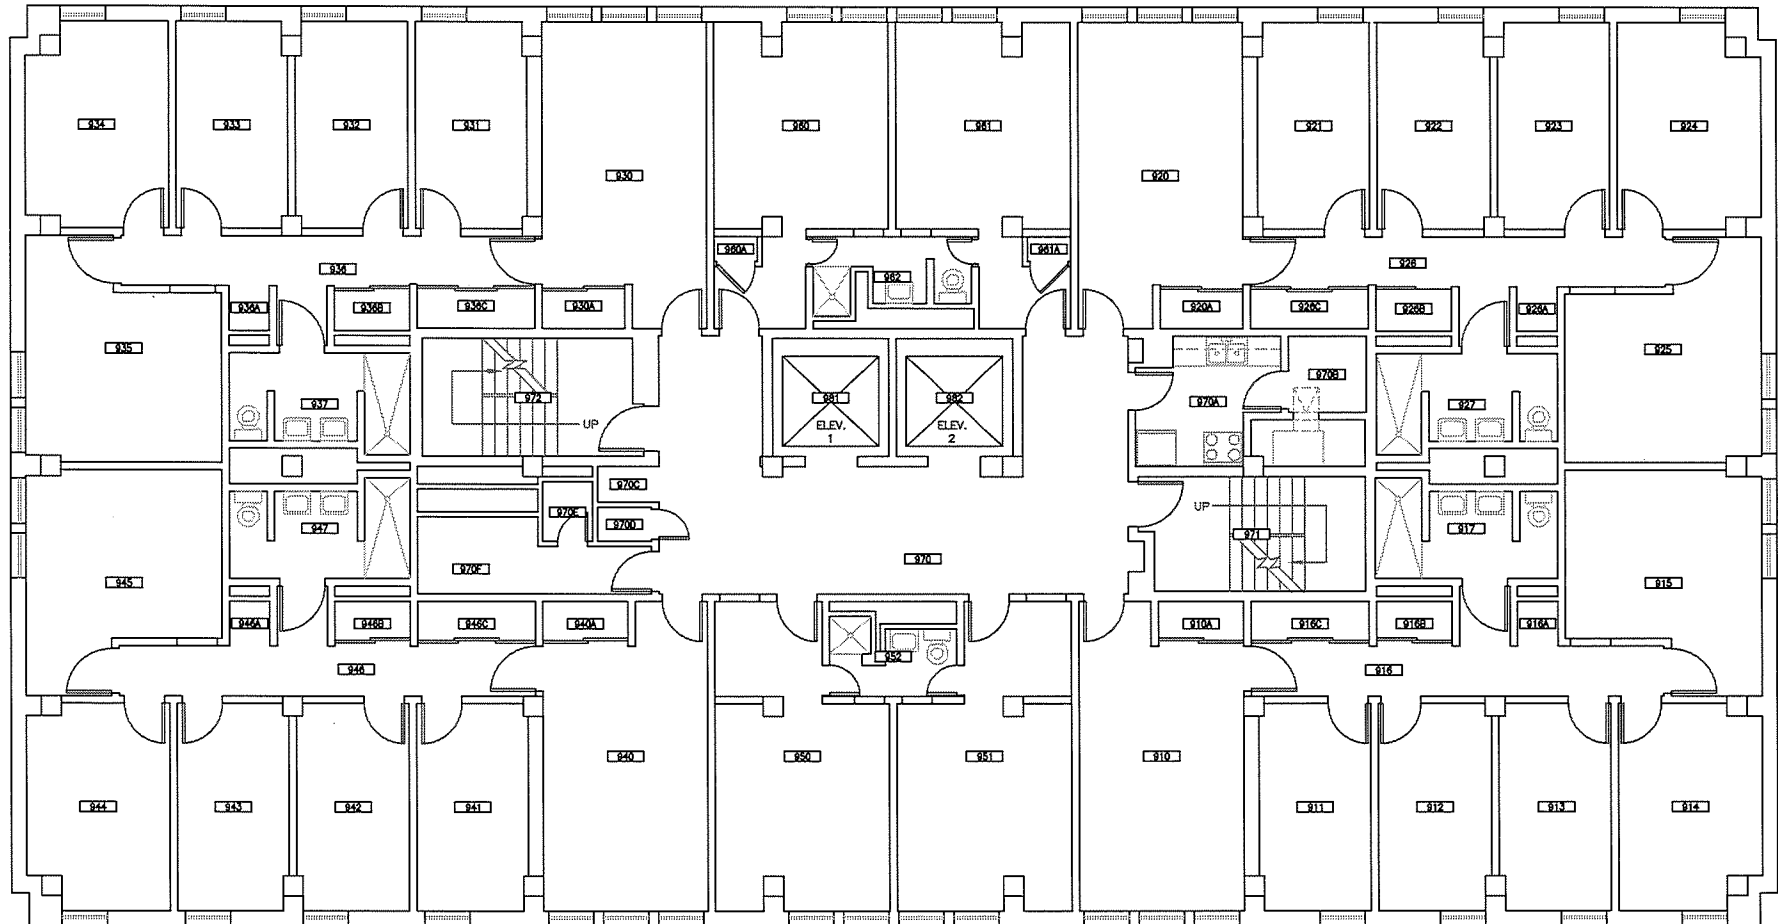

Anderson – Sage




UNIVERSITY of  
ROCHESTER

DRAWN OR REVISED BY: KEVIN KEHOE	DRAWING NAME: NINTH FLOOR PLAN	BUILDING NAME: WILDER TOWER	DRAWING LOCATION: P:\SPACE\RC\043 WILDER\043-09
DATE DRAWN OR REVISED: 01-19-12	DRAWING SCALE: 1/8" = 1'-0"	BUILDING NUMBER: 043	CAMPUS PLANNING, DESIGN & CONSTRUCTION

# Intercampus Drive

O'Brien Hall – Wilson Blvd.

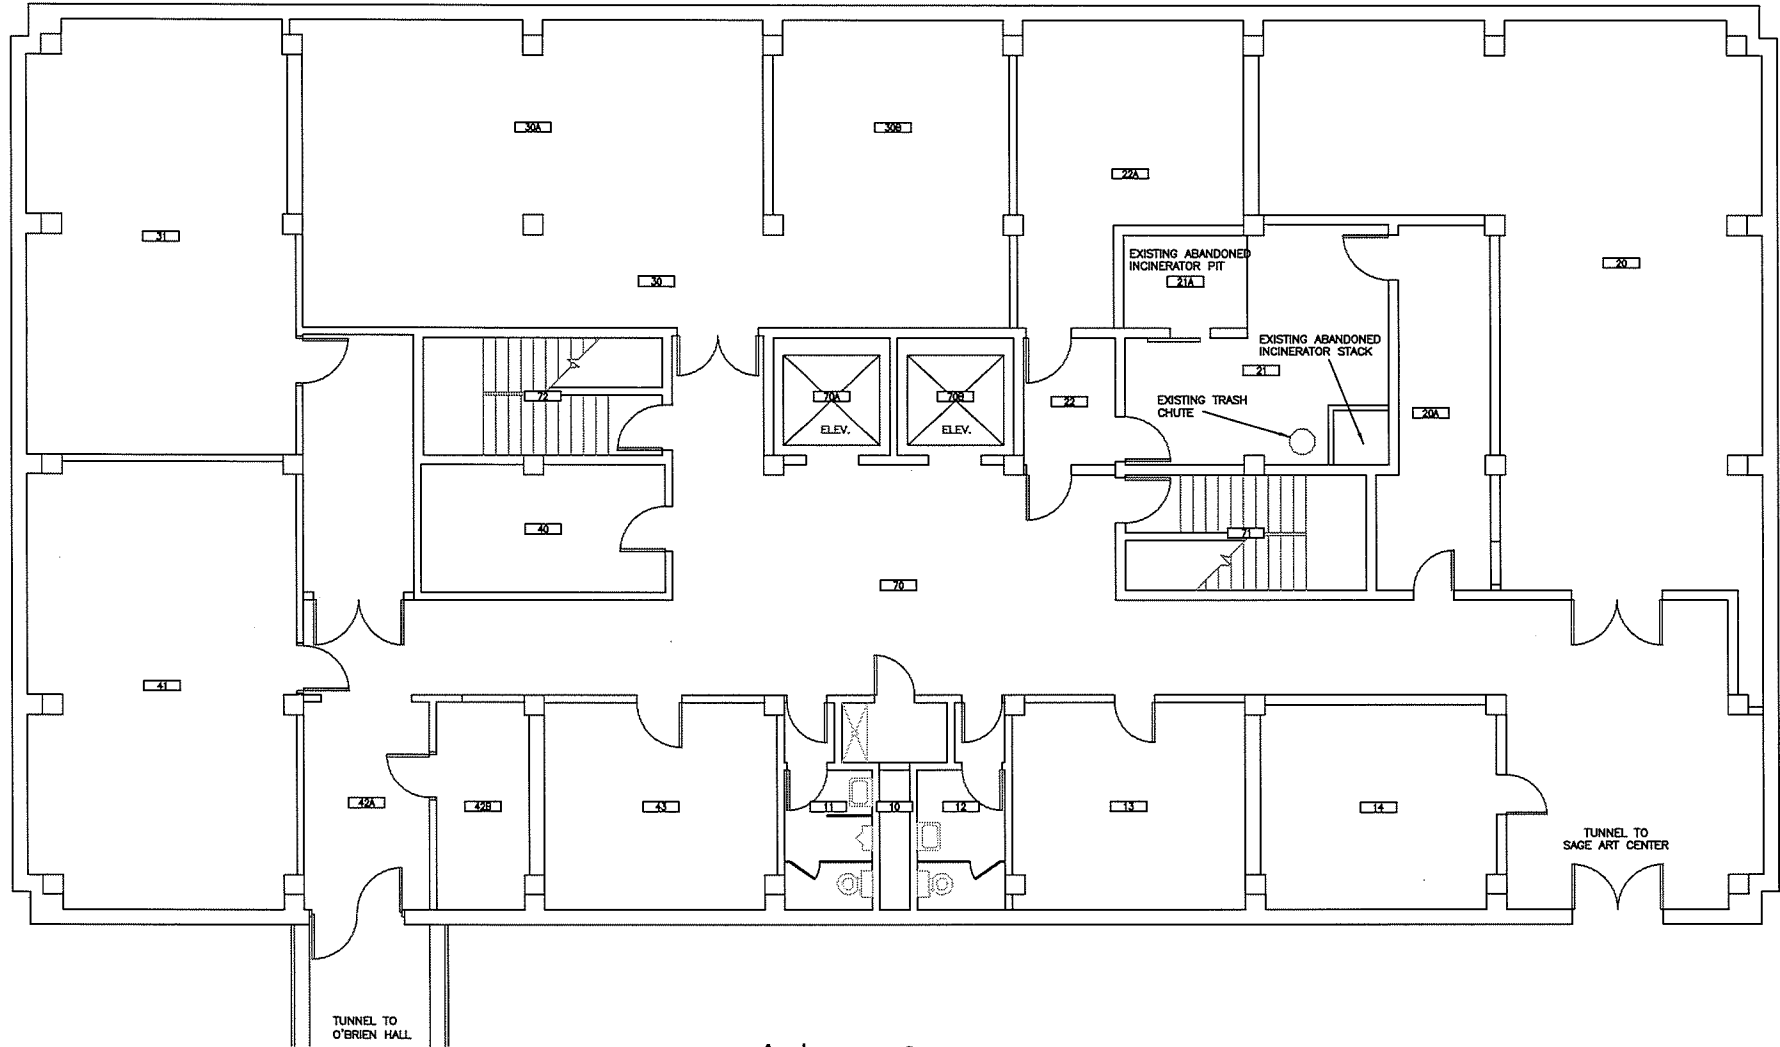


Anderson – Sage



UNIVERSITY of  
ROCHESTER

DRAWN OR REVISED BY: KEVIN KEHOE	DRAWING NAME: BASEMENT FLOOR PLAN	BUILDING NAME: WILDER TOWER	DRAWING LOCATION: P:\SPACE\RC\043 WILDER\043-B
DATE DRAWN OR REVISED: 08-08-12	DRAWING SCALE: 1/8" = 1'-0"	BUILDING NUMBER: 043	CAMPUS PLANNING, DESIGN & CONSTRUCTION

# Intercampus Drive

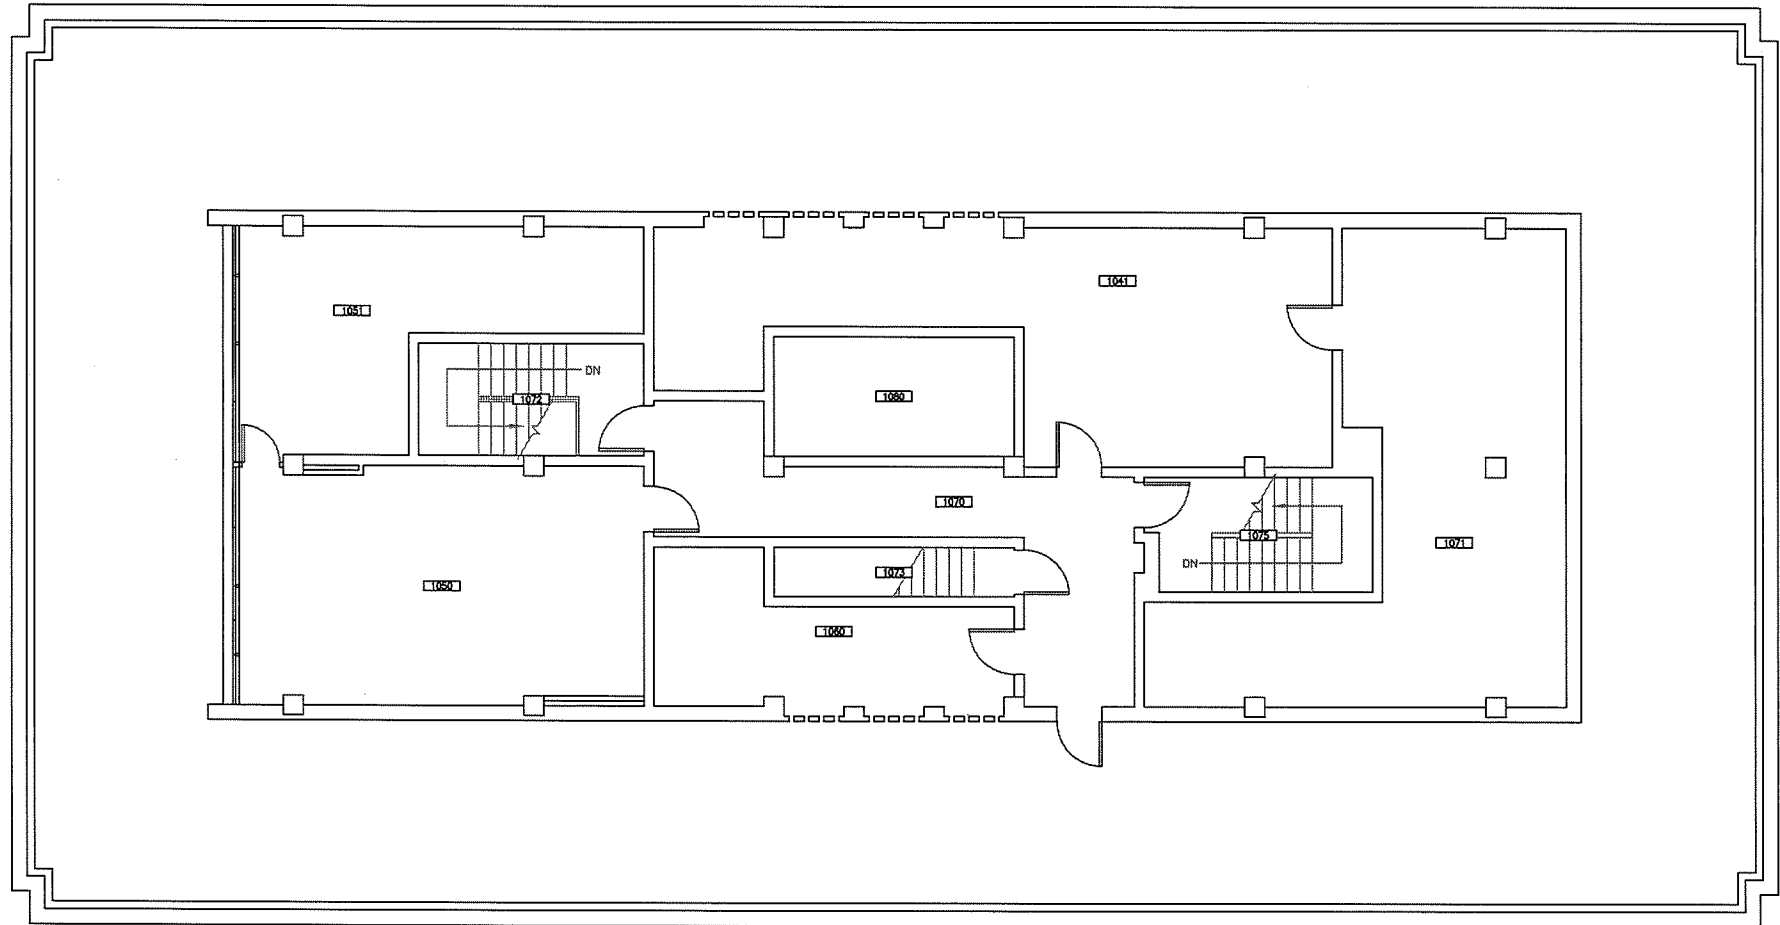

## Anderson – Sage



UNIVERSITY of  
ROCHESTER

DRAWN OR REVISED BY:  
KEVIN KEHOE

DATE DRAWN OR REVISED:  
01-19-12

DRAWING NAME:  
TENTH FLOOR PLAN

DRAWING SCALE:  
1/8" = 1'-0"

BUILDING NAME:  
WILDER TOWER

BUILDING NUMBER:  
043

DRAWING LOCATION:  
P:\SPACE\RC\043 WILDER\043-10

CAMPUS PLANNING, DESIGN & CONSTRUCTION