


Wilson Blvd.

DKE

Theta Chi

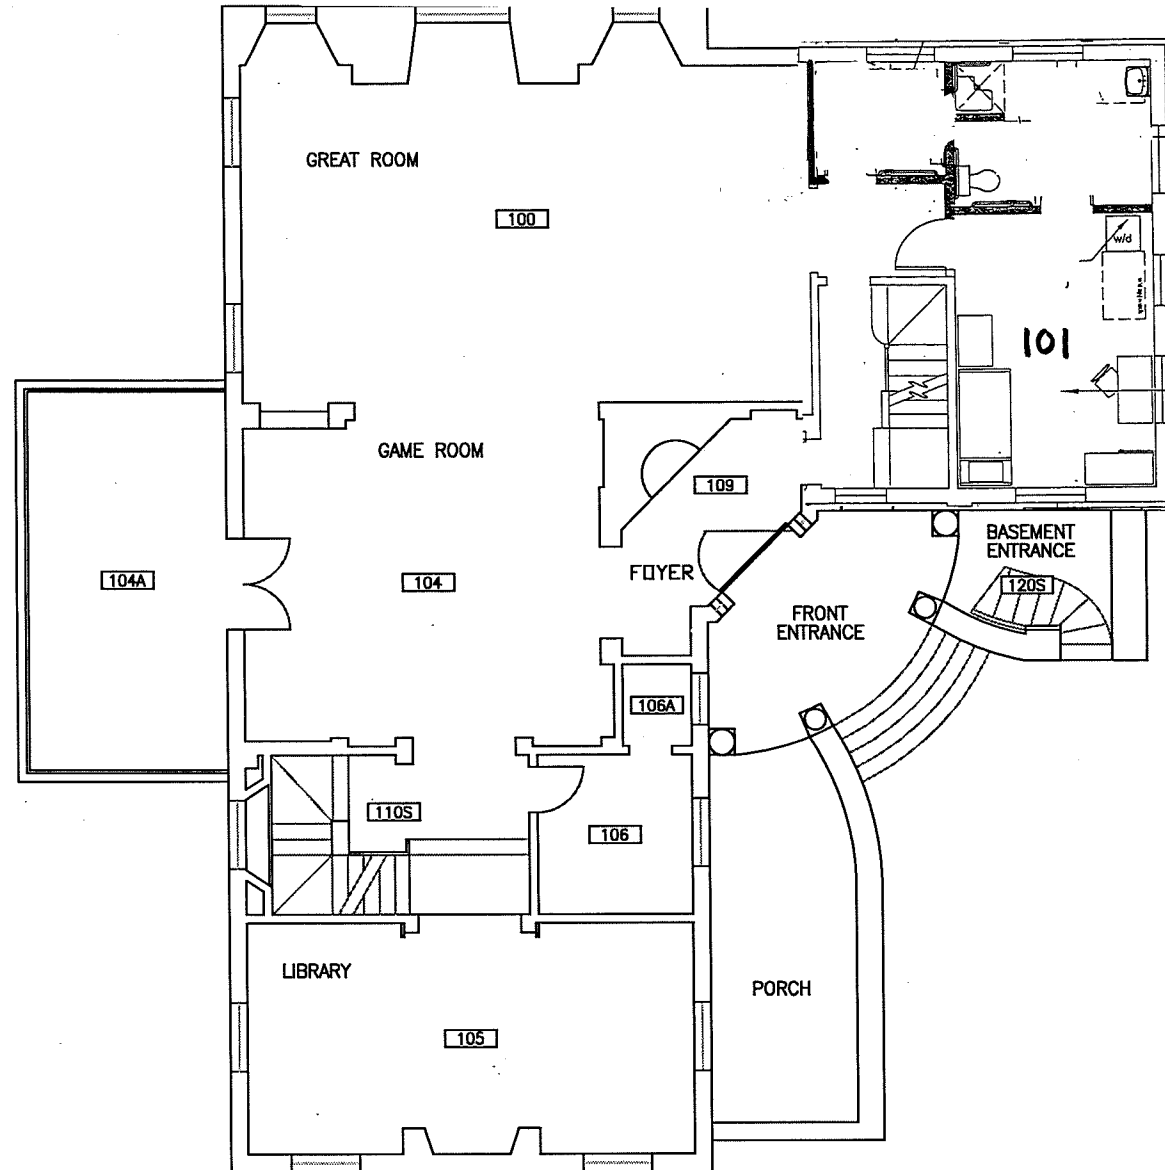

UNIVERSITY of
ROCHESTER

DRAWN OR REVISED BY:
KEVIN KEHOE

DATE DRAWN OR REVISED:
06-06-11

DRAWING NAME:
FIRST FLOOR PLAN

DRAWING SCALE:
3/32" = 1'-0"

BUILDING NAME:
ALPHA DELTA PHI

BUILDING NUMBER:
093


DRAWING LOCATION:
P:\SPACE\RC\093 ALPHA DELTA PHI\093-01

CAMPUS PLANNING, DESIGN & CONSTRUCTION

Wilson Blvd.

DKE

Theta Chi

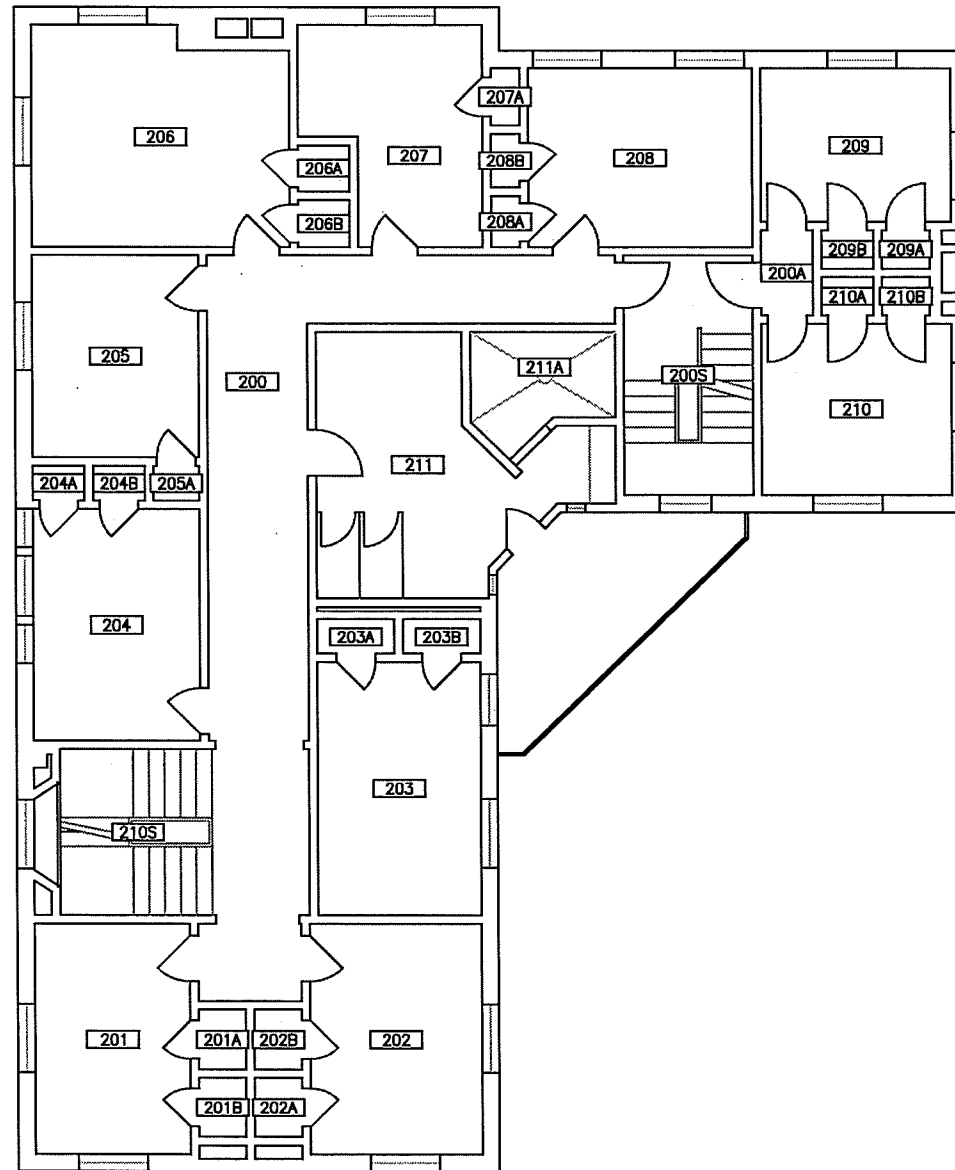

UNIVERSITY of
ROCHESTER

DRAWN OR REVISED BY:
KEVIN KEHOE

DATE DRAWN OR REVISED:
06-08-11

DRAWING NAME:
SECOND FLOOR PLAN

DRAWING SCALE:
3/32" = 1'-0"

BUILDING NAME:
ALPHA DELTA PHI


BUILDING NUMBER:
093

DRAWING LOCATION:
P:\SPACE\RC\093 ALPHA DELTA PHI\093-02

CAMPUS PLANNING, DESIGN & CONSTRUCTION

Wilson Blvd.

DKE

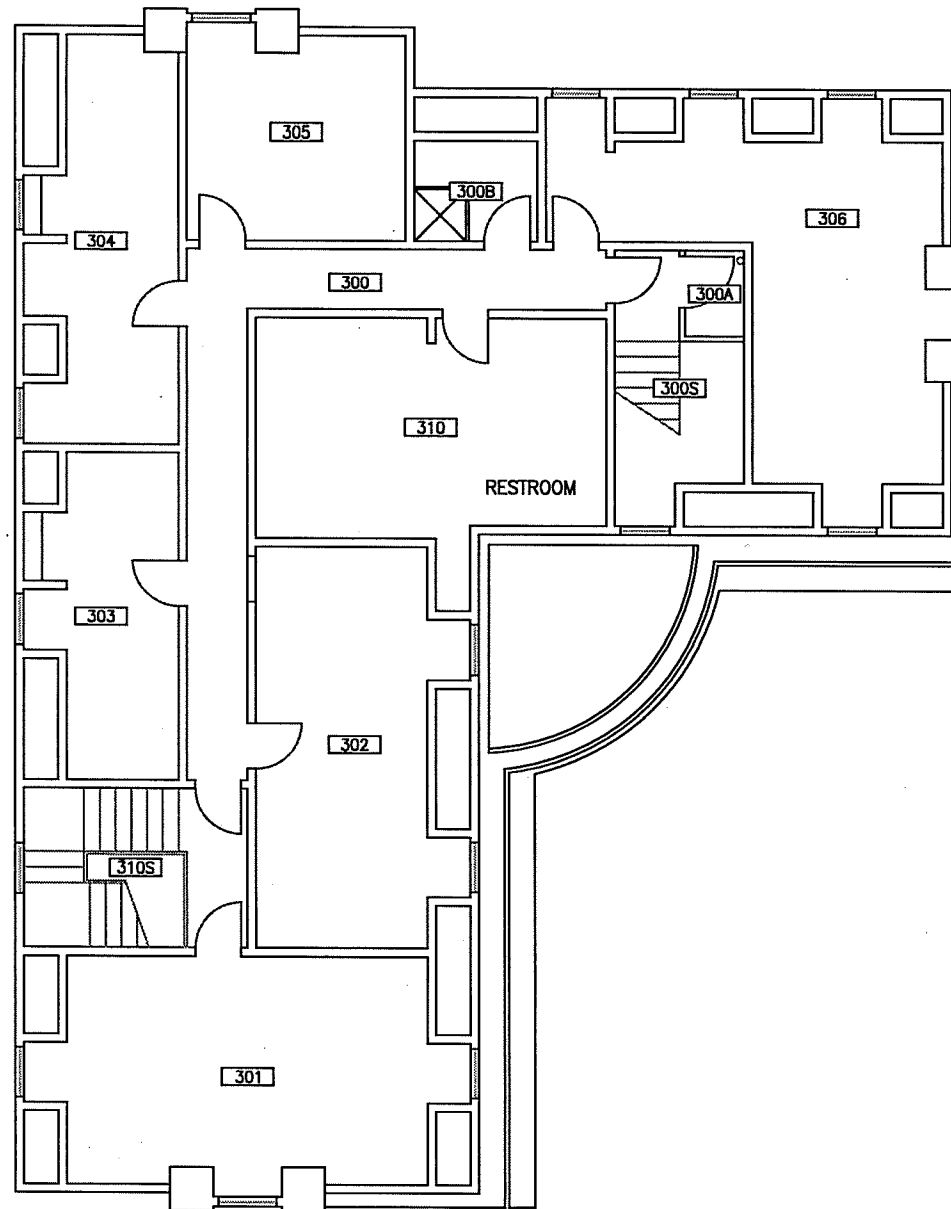

Theta Chi



UNIVERSITY of
ROCHESTER

DRAWN OR REVISED BY:
KEVIN KEHOE

DATE DRAWN OR REVISED:
06-06-11

DRAWING NAME:
THIRD FLOOR PLAN

DRAWING SCALE:
3/32" = 1'-0"

BUILDING NAME:
ALPHA DELTA PHI

BUILDING NUMBER:
093

DRAWING LOCATION:
P:\SPACE\RC\093 ALPHA DELTA PHI\093-03

CAMPUS PLANNING, DESIGN & CONSTRUCTION