


Wilson Blvd.

Baseball Field



SBA – Sage

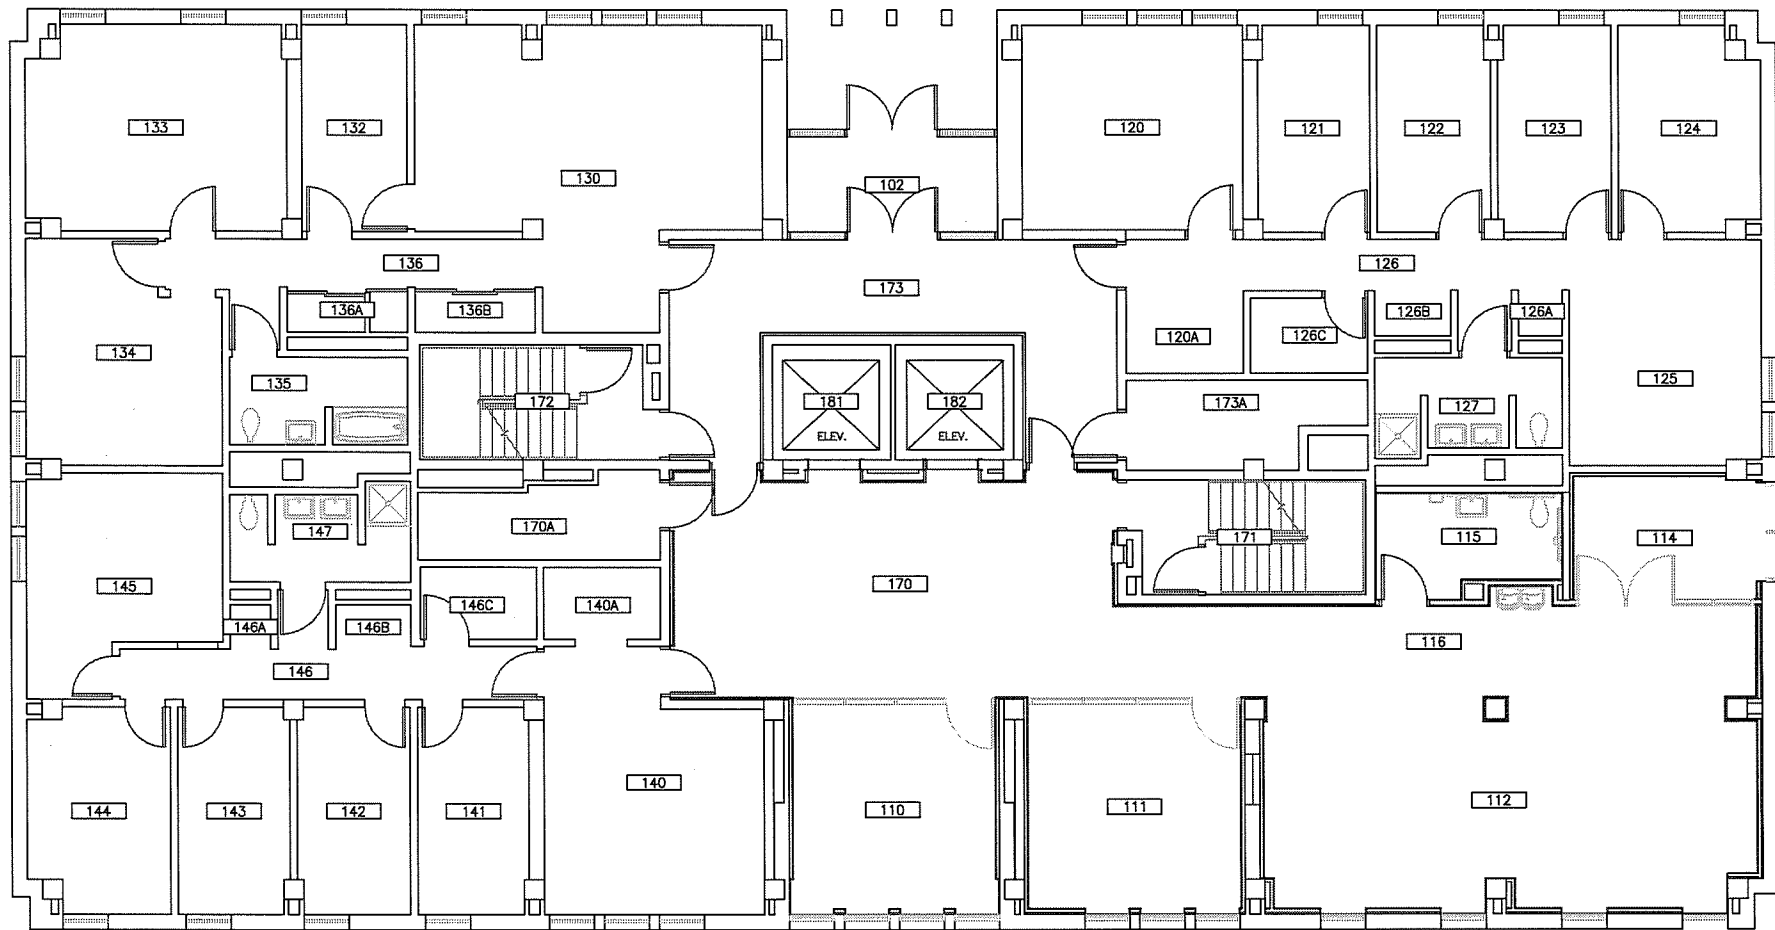

UNIVERSITY of
ROCHESTER

DRAWN OR REVISED BY:
KEVIN KEHOE

DATE DRAWN OR REVISED:
01-19-12

DRAWING NAME:
FIRST FLOOR PLAN

DRAWING SCALE:
1/8" = 1'-0"

BUILDING NAME:
ANDERSON TOWER

BUILDING NUMBER:
045


DRAWING LOCATION:
P:\SPACE\RC\045 ANDERSON\045-01

CAMPUS PLANNING, DESIGN & CONSTRUCTION


Anderson

Wilson Blvd.

Baseball Field

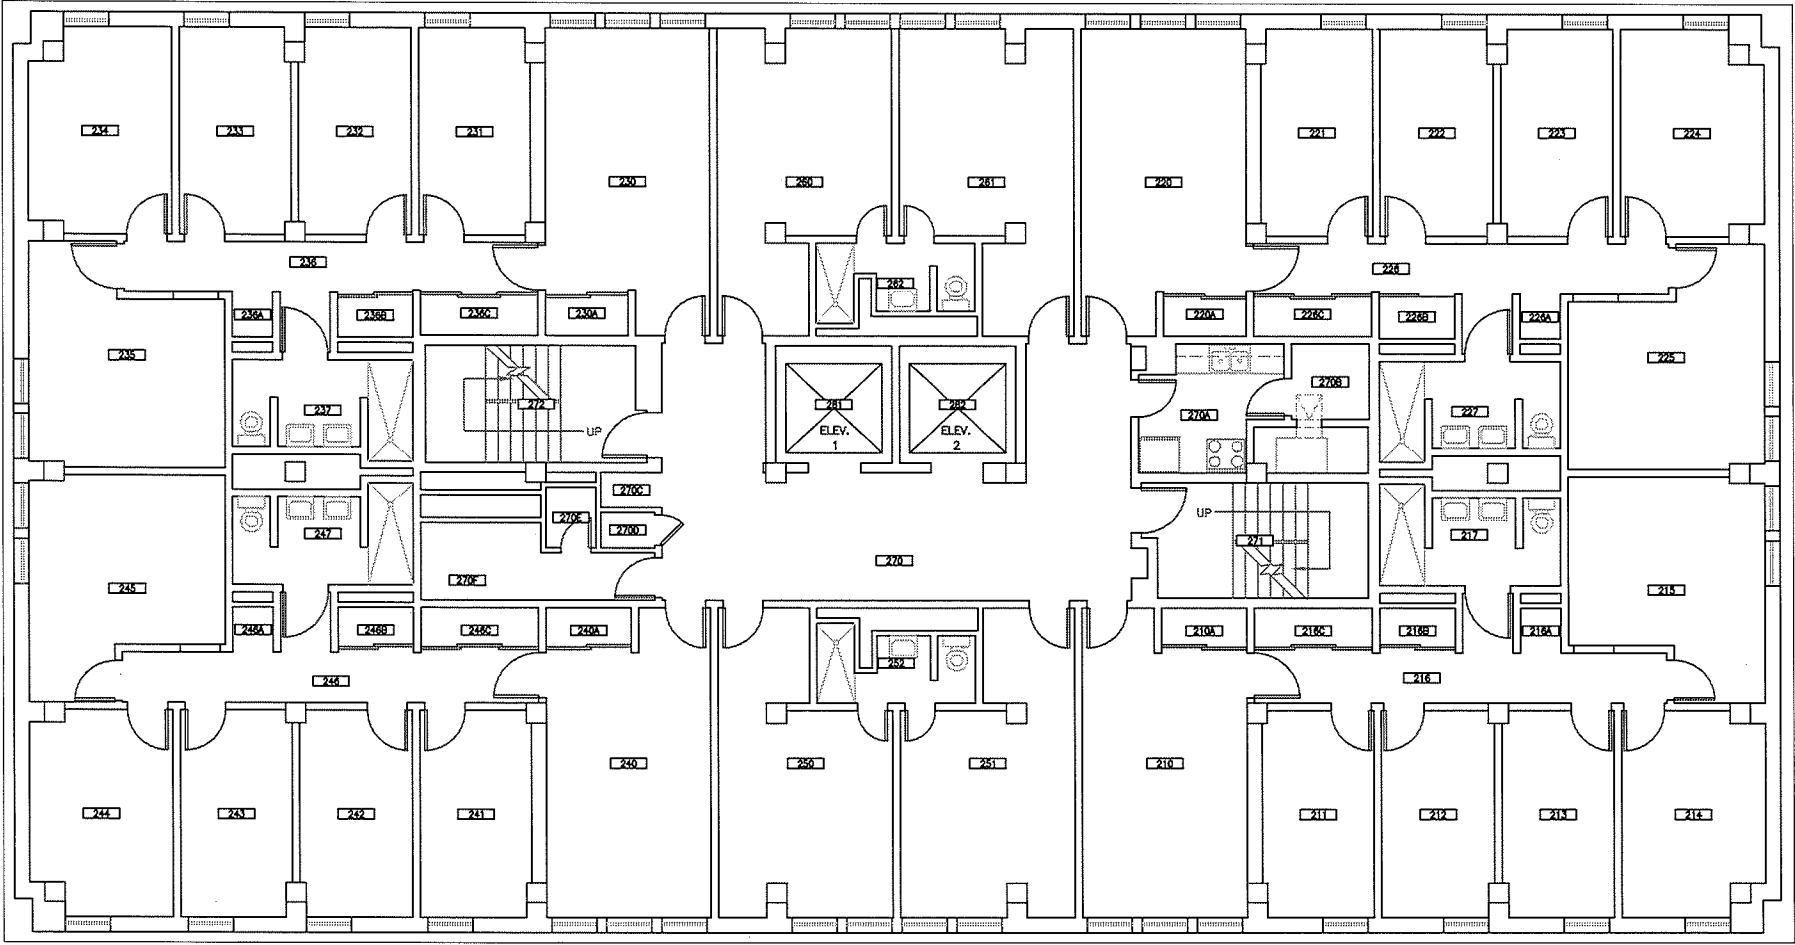


SBA – Sage

 UNIVERSITY of ROCHESTER	DRAWN OR REVISED BY: KEVIN KEHOE	DRAWING NAME: SECOND FLOOR PLAN	BUILDING NAME: ANDERSON TOWER	DRAWING LOCATION: P:\SPACE\RC\045 ANDERSON\045-02
	DATE DRAWN OR REVISED: 01-19-12	DRAWING SCALE: 1/8" = 1'-0"	BUILDING NUMBER: 045	CAMPUS PLANNING, DESIGN & CONSTRUCTION

Wilson Blvd.

Baseball Field

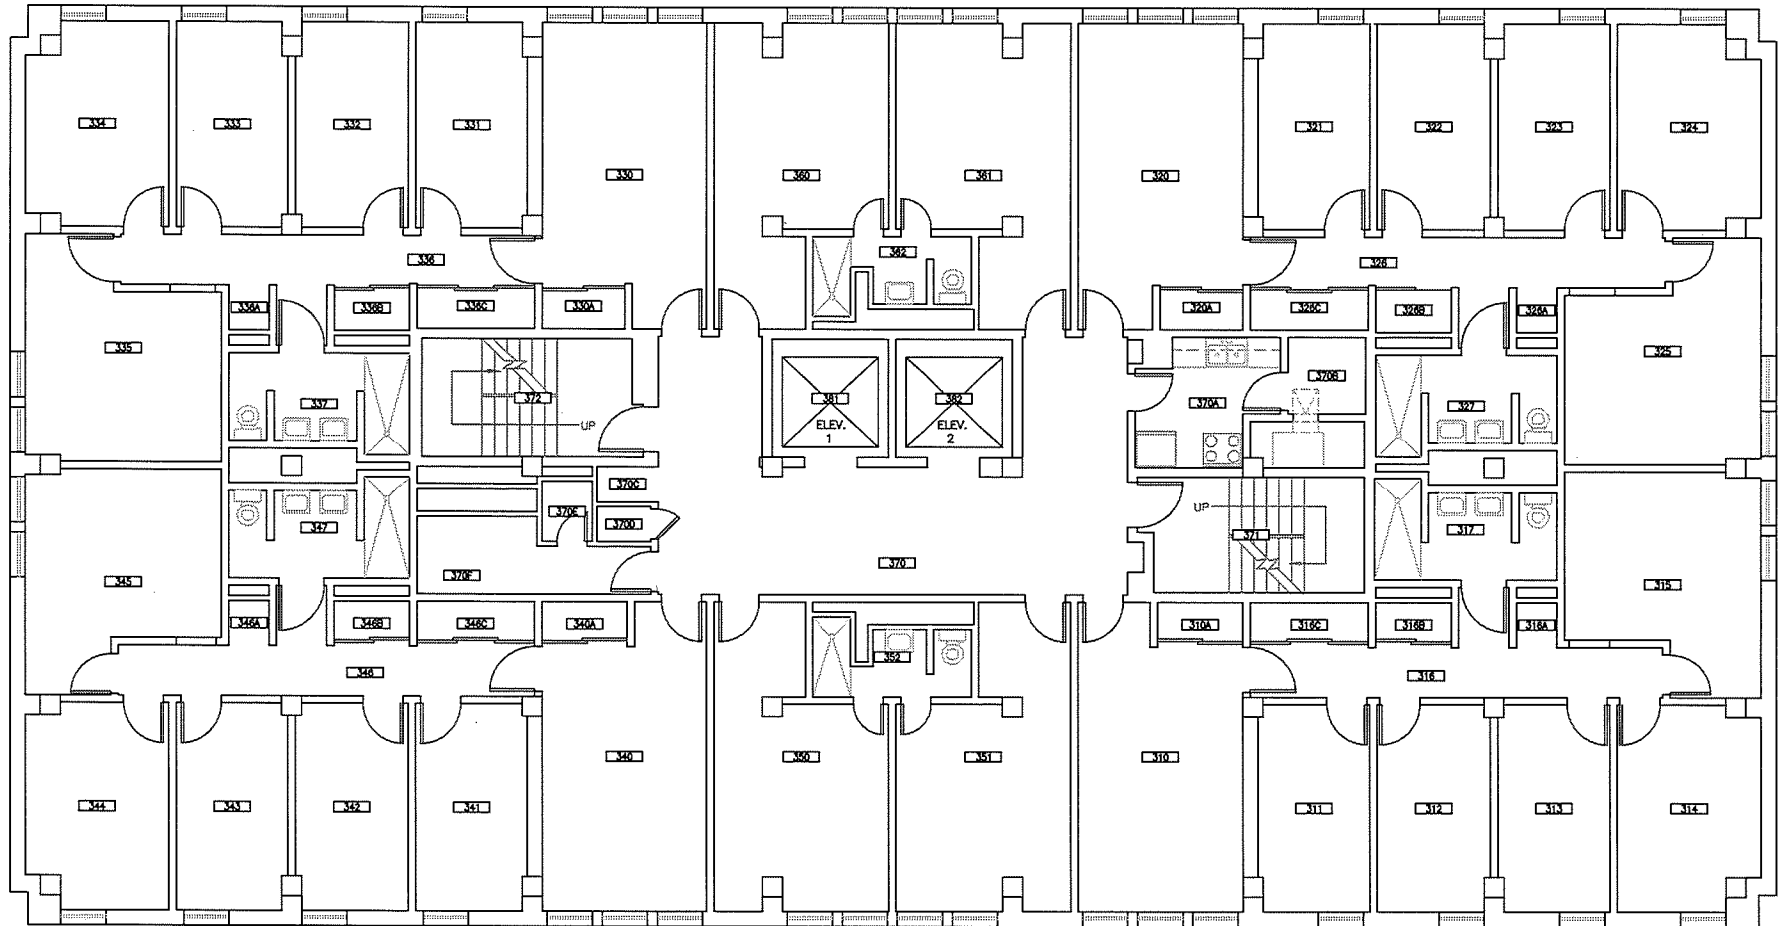

SBA – Sage



UNIVERSITY of
ROCHESTER

DRAWN OR REVISED BY:
KEVIN KEHOE

DATE DRAWN OR REVISED:
01-19-12

DRAWING NAME:
THIRD FLOOR PLAN

DRAWING SCALE:
1/8" = 1'-0"

BUILDING NAME:
ANDERSON TOWER


BUILDING NUMBER:
045

DRAWING LOCATION:
P:\SPACE\RC\045 ANDERSON\045-03

CAMPUS PLANNING, DESIGN & CONSTRUCTION

Wilson Blvd.

Baseball Field

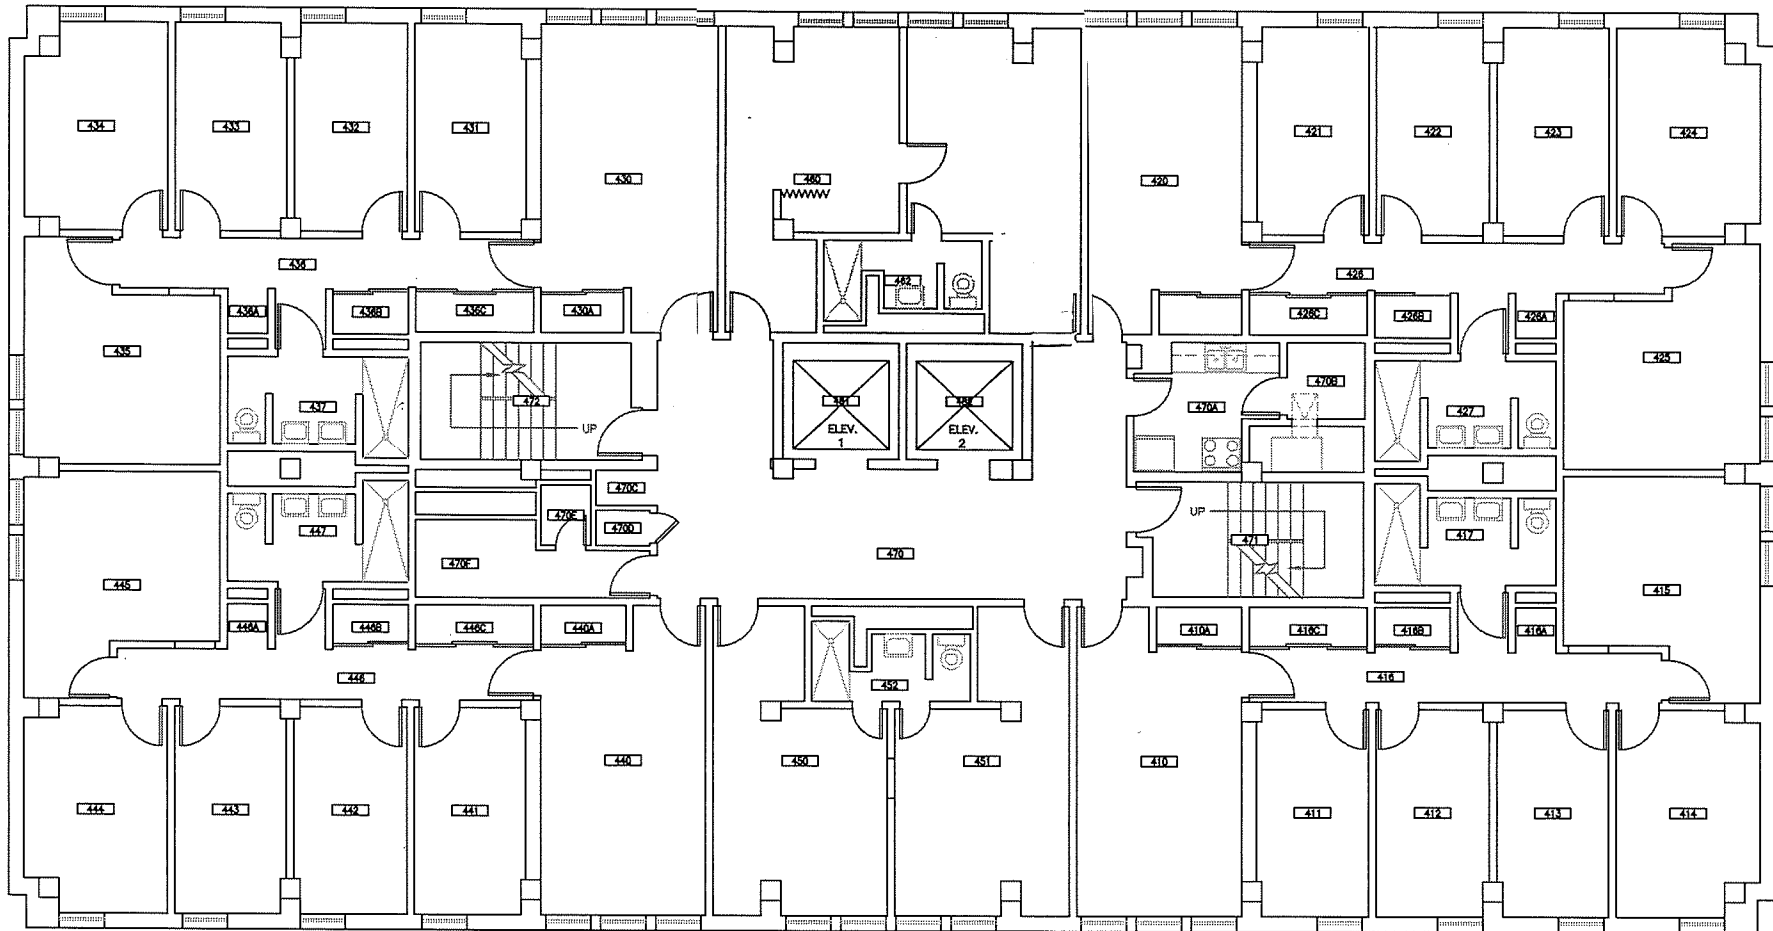

SBA – Sage



UNIVERSITY of
ROCHESTER

DRAWN OR REVISED BY:
KEVIN KEHOE

DATE DRAWN OR REVISED:
01-19-12

DRAWING NAME:
FOURTH FLOOR PLAN

DRAWING SCALE:
1/8" = 1'-0"

BUILDING NAME:
ANDERSON TOWER


BUILDING NUMBER:
045

DRAWING LOCATION:
P:\SPACE\RC\045 ANDERSON\045-04

CAMPUS PLANNING, DESIGN & CONSTRUCTION

Wilson Blvd.

Baseball Field

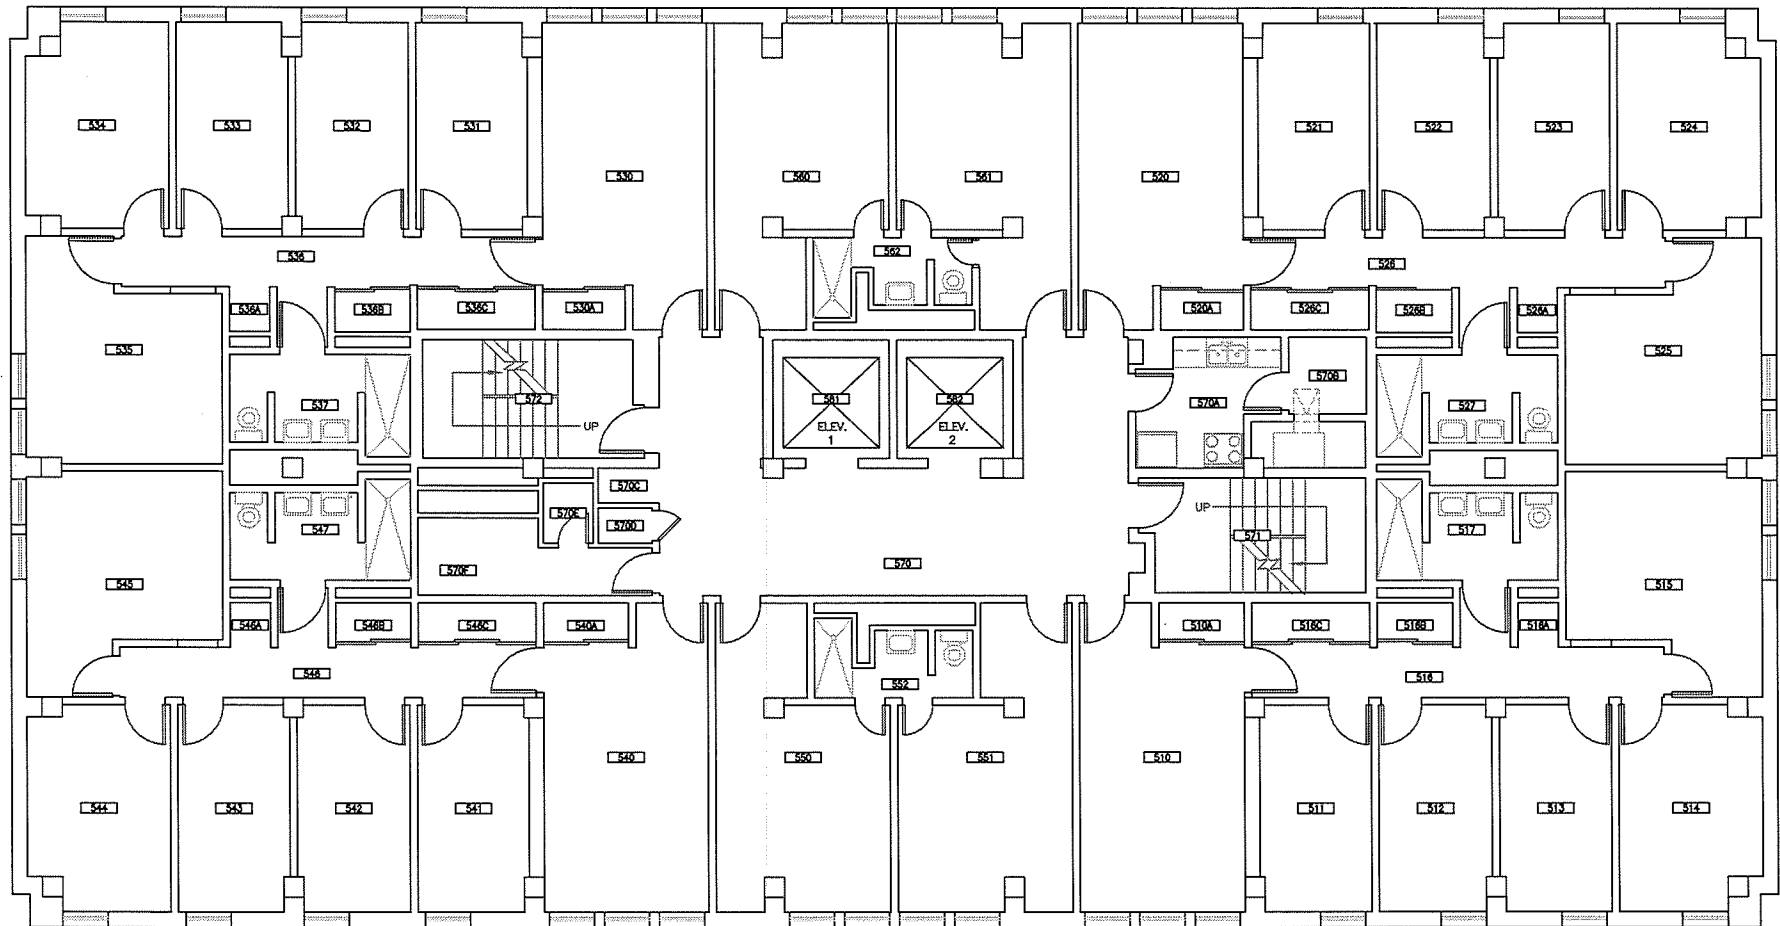

SBA – Sage



UNIVERSITY of
ROCHESTER

DRAWN OR REVISED BY:
KEVIN KEHOE
DATE DRAWN OR REVISED:
01-19-12


DRAWING NAME:
FIFTH FLOOR PLAN
DRAWING SCALE:
1/8" = 1'-0"

BUILDING NAME:
ANDERSON TOWER
BUILDING NUMBER:
045


DRAWING LOCATION:
P:\SPACE\RC\045 ANDERSON\045-05
CAMPUS PLANNING, DESIGN & CONSTRUCTION

Wilson Blvd.

Baseball Field

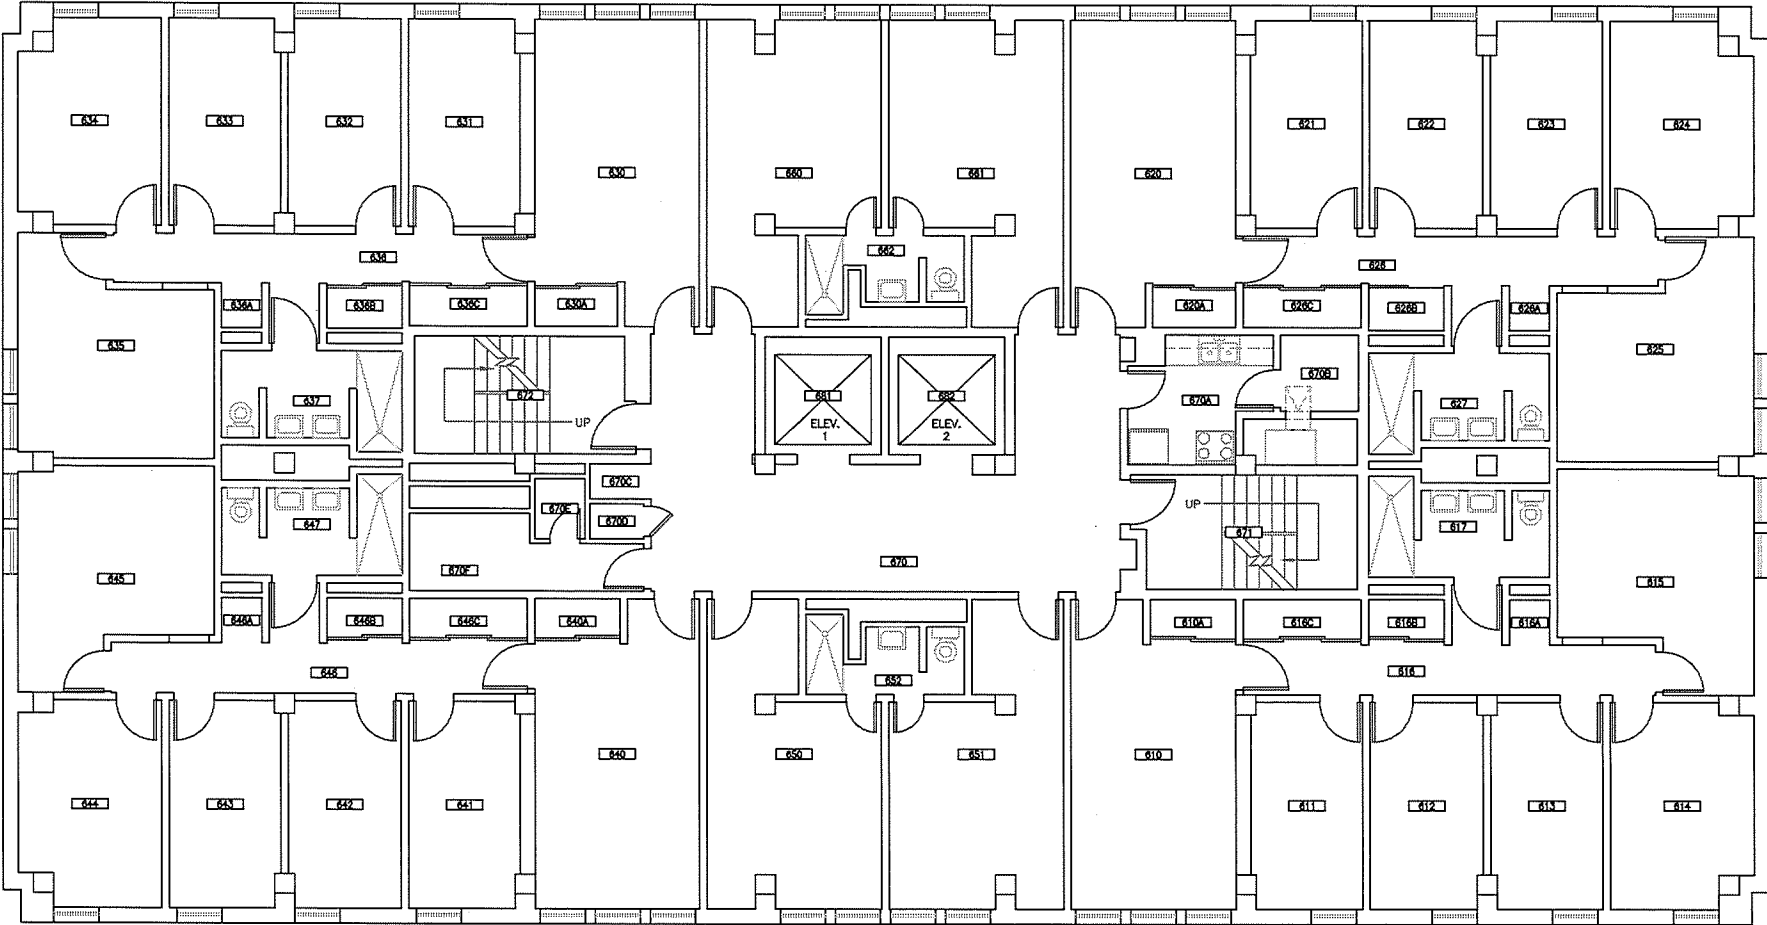


SBA – Sage

 UNIVERSITY of ROCHESTER	DRAWN OR REVISED BY: KEVIN KEHOE	DRAWING NAME: SIXTH FLOOR PLAN	BUILDING NAME: ANDERSON TOWER	DRAWING LOCATION: P:\SPACE\RC\045 ANDERSON\045-06
	DATE DRAWN OR REVISED: 01-19-12	DRAWING SCALE: 1/8" = 1'-0"	BUILDING NUMBER: 045	CAMPUS PLANNING, DESIGN & CONSTRUCTION

Wilson Blvd.

Baseball Field

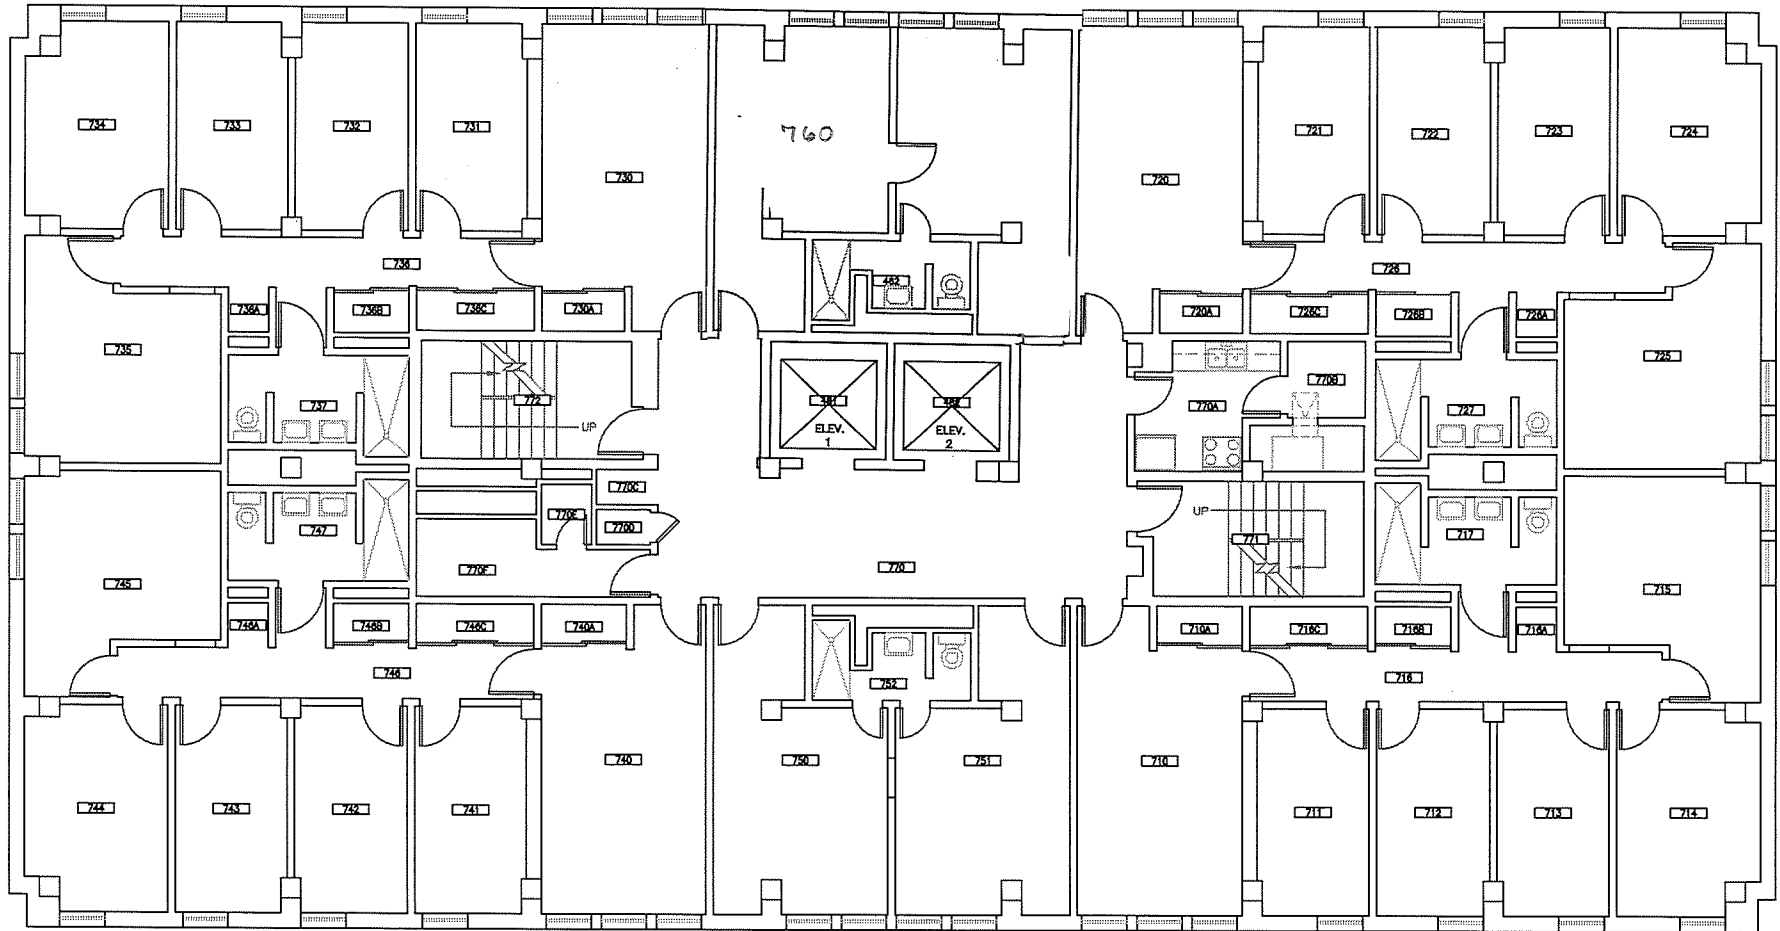

SBA – Sage



UNIVERSITY of
ROCHESTER

DRAWN OR REVISED BY:
KEVIN KEHOE

DATE DRAWN OR REVISED:
01-19-12

DRAWING NAME:
SEVENTH FLOOR PLAN

DRAWING SCALE:
1/8" = 1'-0"

BUILDING NAME:
ANDERSON TOWER


BUILDING NUMBER:
045

DRAWING LOCATION:
P:\SPACE\RC\045 ANDERSON\045-07

CAMPUS PLANNING, DESIGN & CONSTRUCTION

Wilson Blvd.

Baseball Field

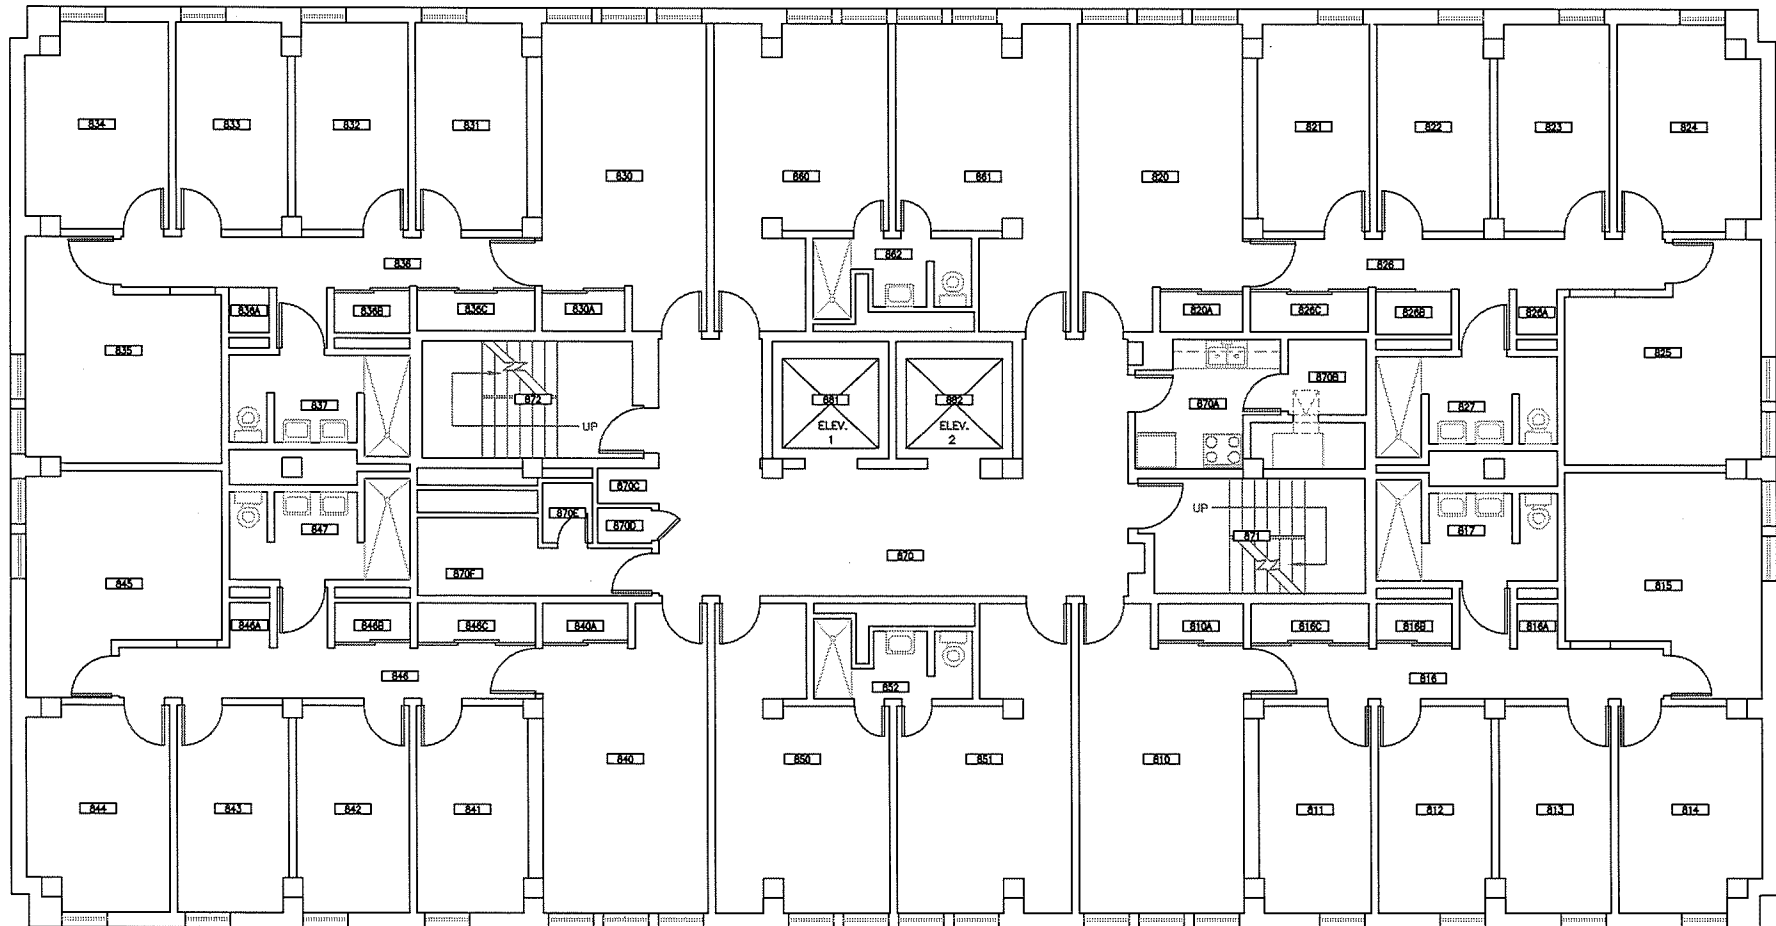

SBA – Sage



UNIVERSITY of
ROCHESTER


DRAWN OR REVISED BY:
KEVIN KEHOE
DATE DRAWN OR REVISED:
01-19-12

DRAWING NAME:
EIGHTH FLOOR PLAN
DRAWING SCALE:
1/8" = 1'-0"

BUILDING NAME:
ANDERSON TOWER
BUILDING NUMBER:
045

DRAWING LOCATION:
P:\SPACE\RC\045 ANDERSON\045-08
CAMPUS PLANNING, DESIGN & CONSTRUCTION

Wilson Blvd.

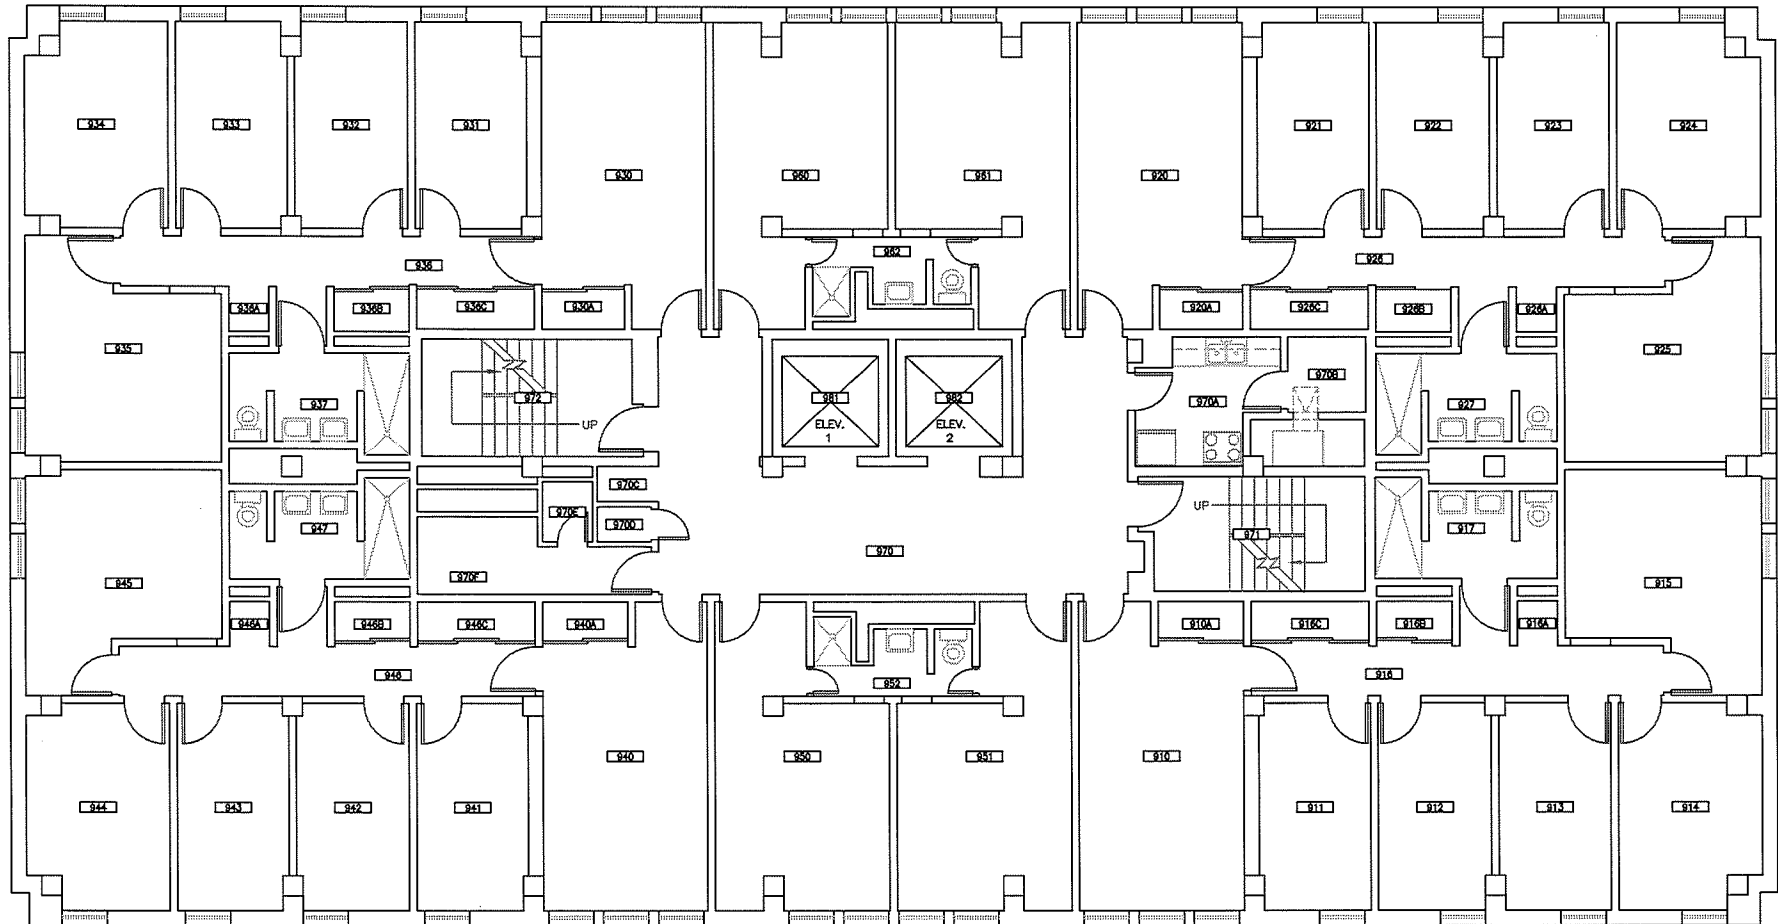

SBA - Sage



UNIVERSITY of
ROCHESTER

DRAWN OR REVISED BY:
KEVIN KEHOE

DATE DRAWN OR REVISED:
01-19-12

DRAWING NAME:
NINTH FLOOR PLAN

DRAWING SCALE:
1/8" = 1'-0"


BUILDING NAME:
ANDERSON TOWER

BUILDING NUMBER:
045

DRAWING LOCATION:
P:\SPACE\RC\045 ANDERSON\045-09

CAMPUS PLANNING, DESIGN & CONSTRUCTION

Wilson Blvd.

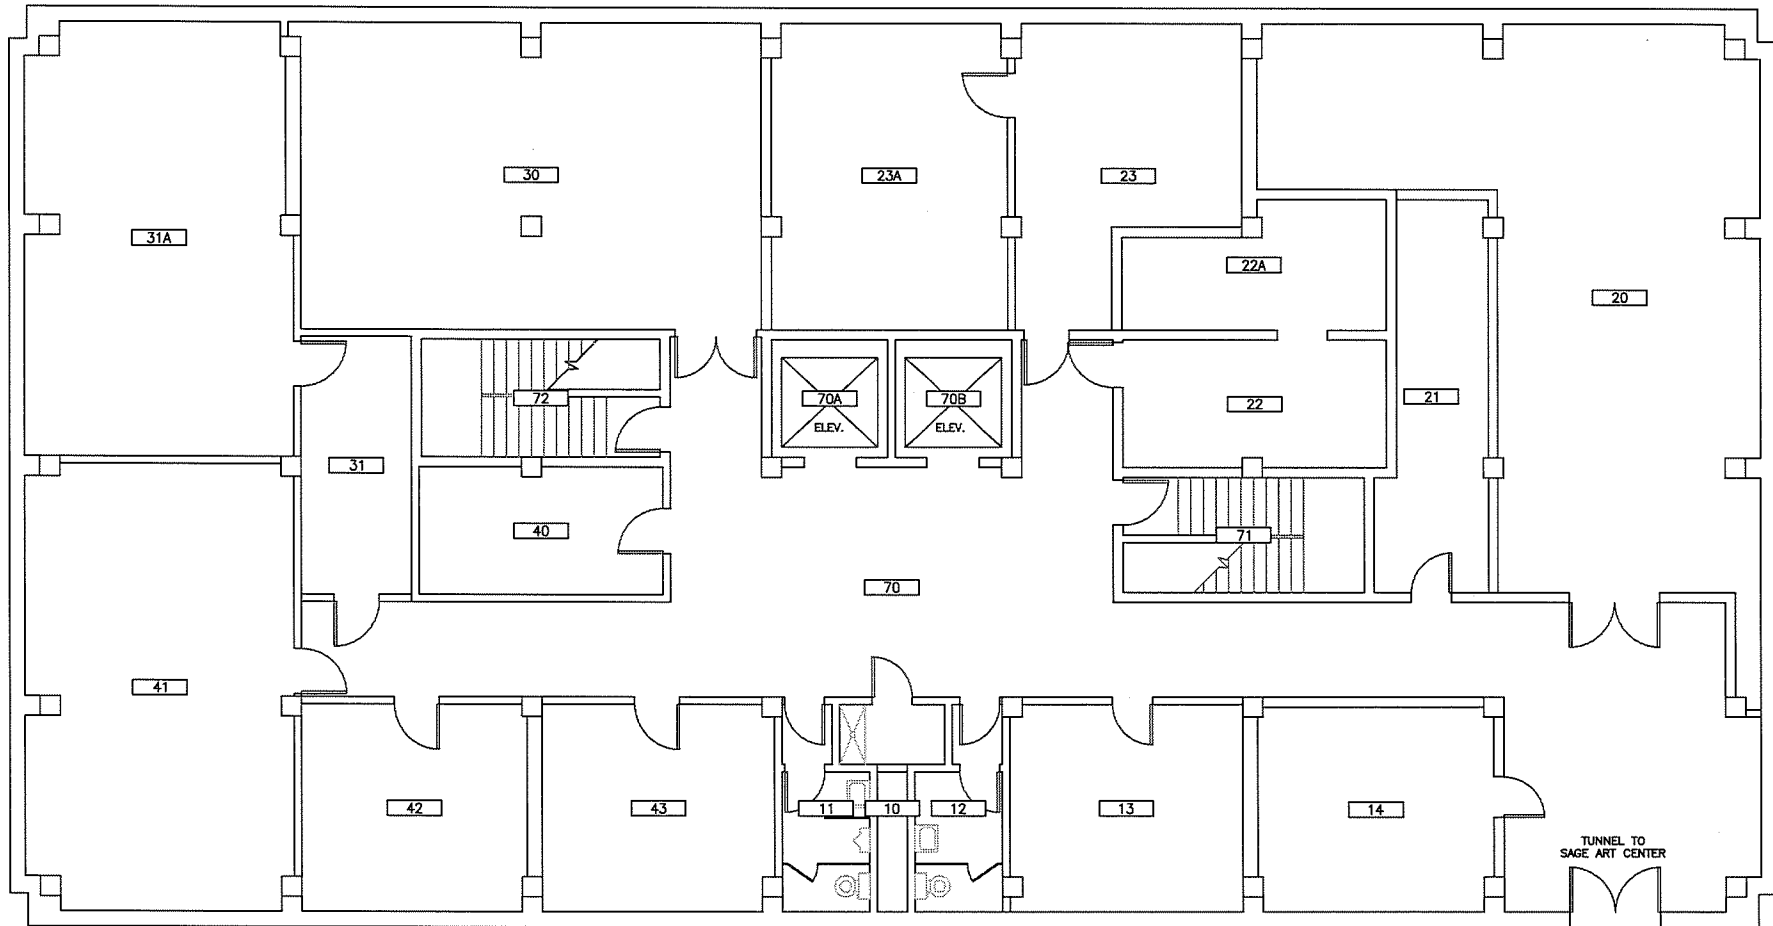


SBA – Sage

UNIVERSITY of
ROCHESTERDRAWN OR REVISED BY:
KEVIN KEHOEDATE DRAWN OR REVISED:
01-19-12DRAWING NAME:
BASEMENT FLOOR PLANDRAWING SCALE:
1/8" = 1'-0"BUILDING NAME:
ANDERSON TOWERBUILDING NUMBER:
045DRAWING LOCATION:
P:\SPACE\RC\045 ANDERSON\045-B

CAMPUS PLANNING, DESIGN & CONSTRUCTION

Wilson Blvd.

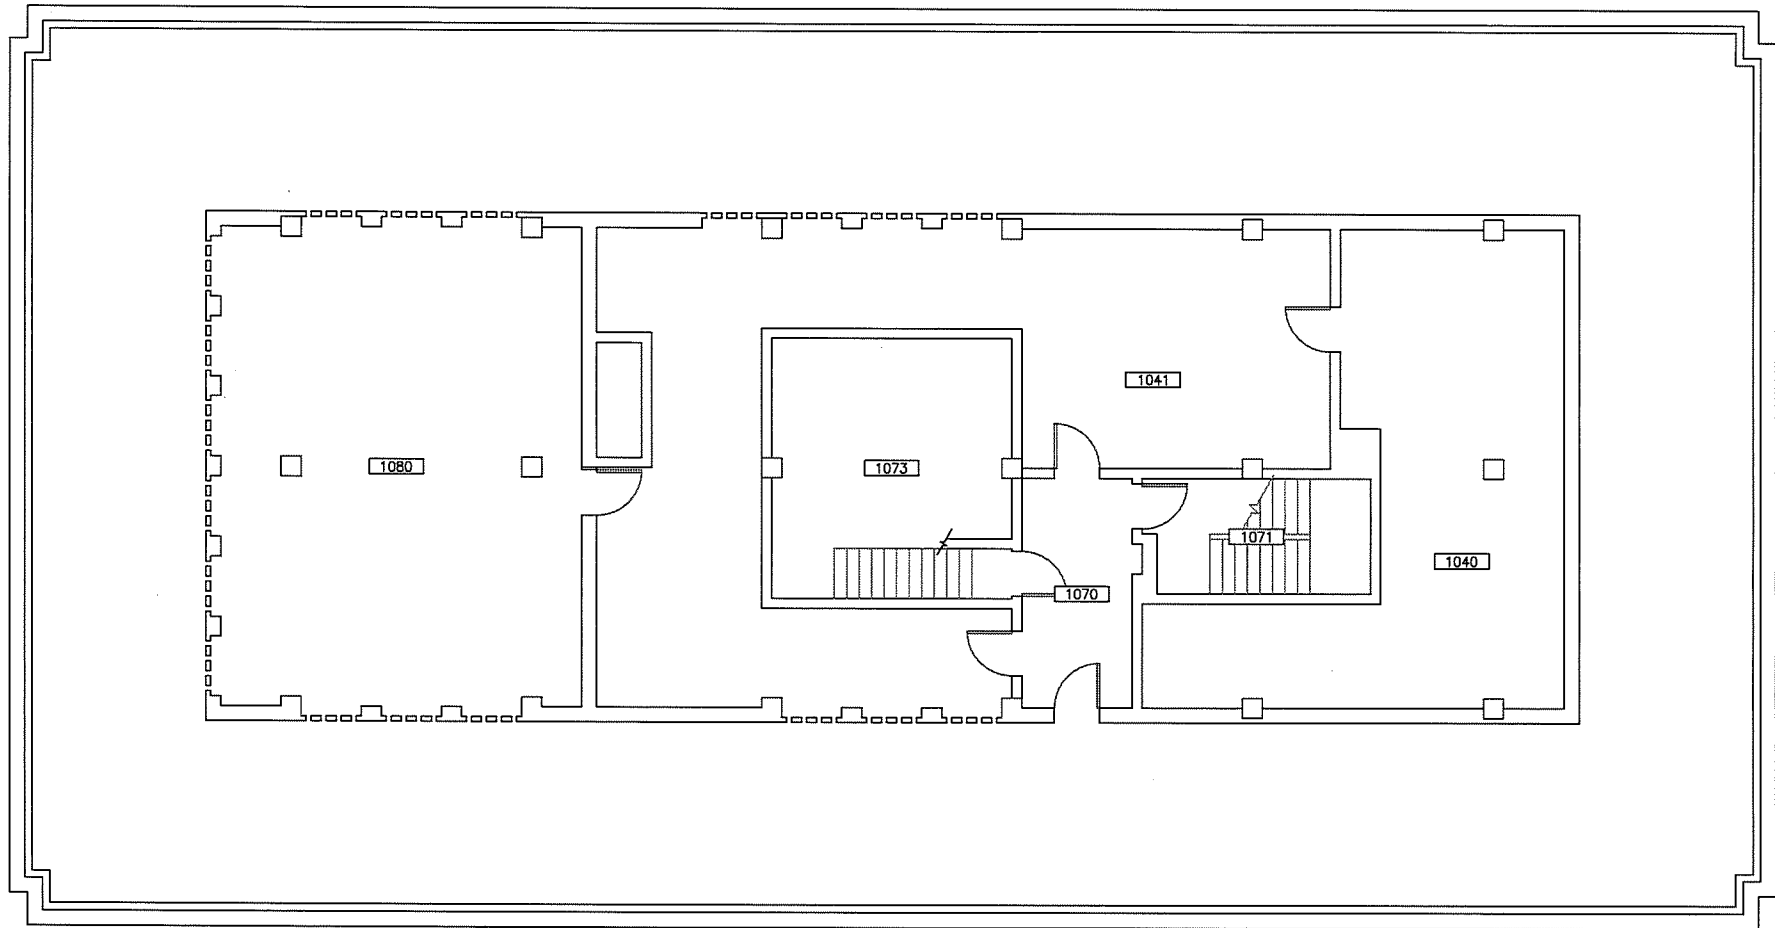

SBA – Sage

UNIVERSITY of
ROCHESTERDRAWN OR REVISED BY:
KEVIN KEHOEDATE DRAWN OR REVISED:
01-19-12DRAWING NAME:
TENTH FLOOR PLANDRAWING SCALE:
1/8" = 1'-0"BUILDING NAME:
ANDERSON TOWERBUILDING NUMBER:
045DRAWING LOCATION:
P:\SPACE\RC\045 ANDERSON\045-10

CAMPUS PLANNING, DESIGN & CONSTRUCTION