


Fraternity Quad

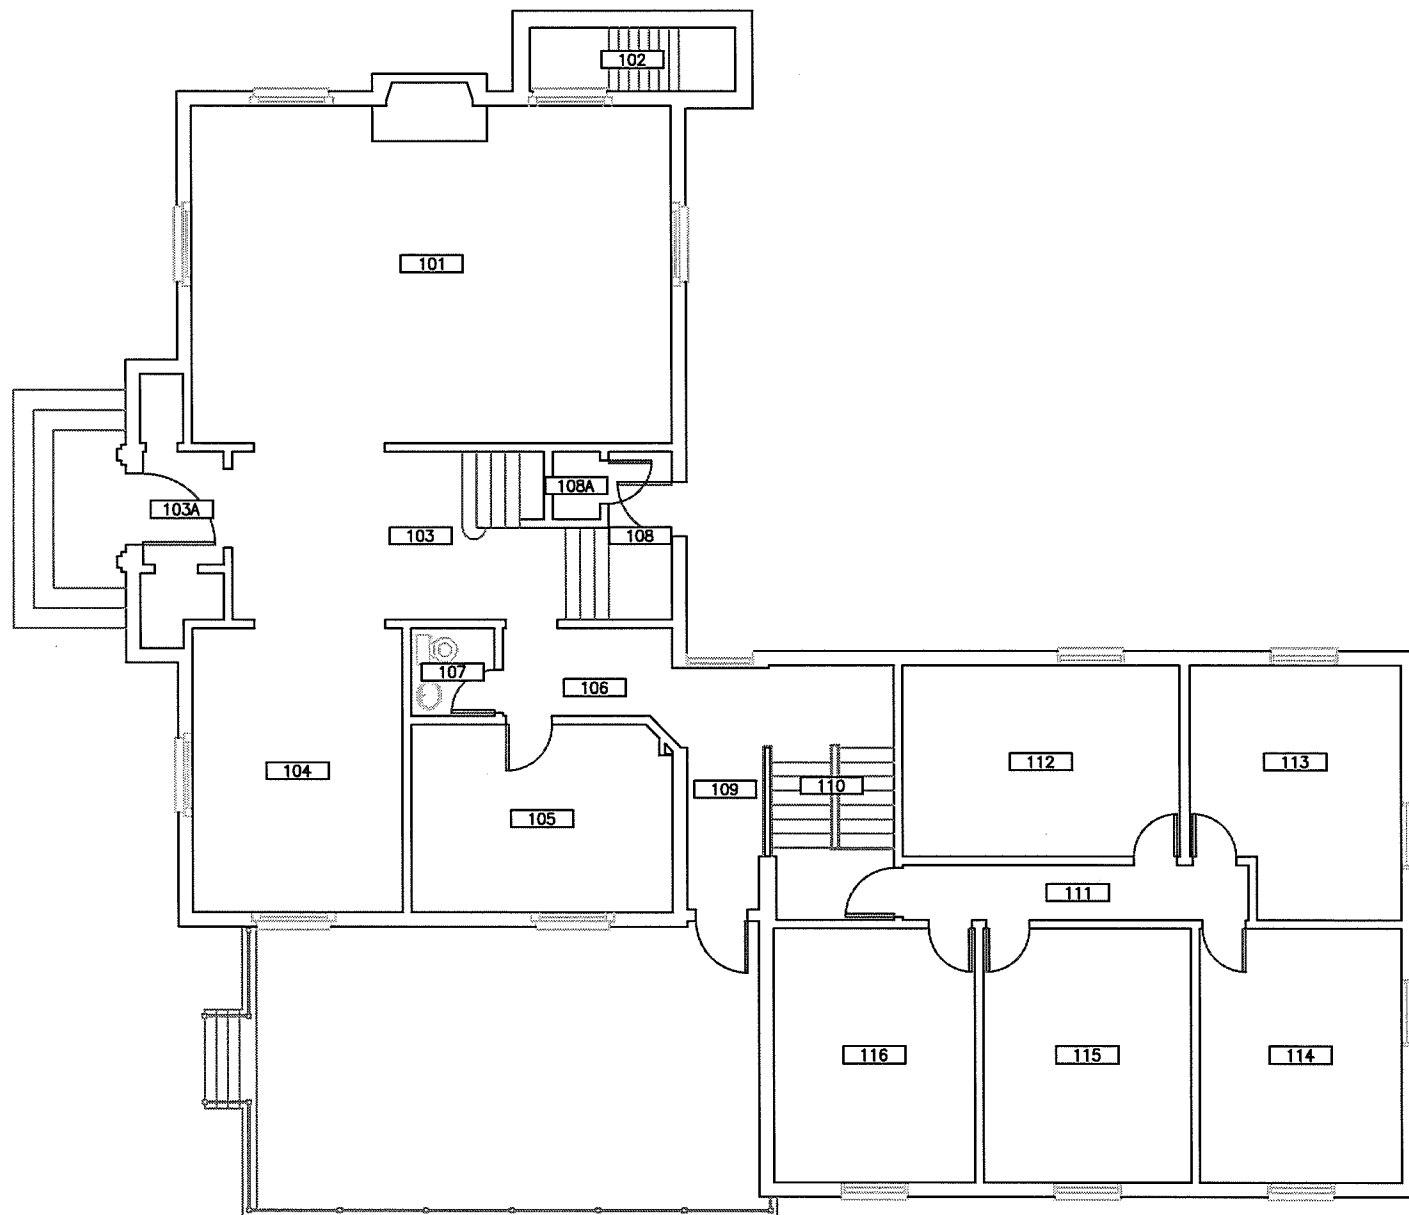

Fraternity Road



UNIVERSITY of
ROCHESTER

DRAWN OR REVISED BY:
KEVIN KEHOE

DATE DRAWN OR REVISED:
06-06-11

DRAWING NAME:
FIRST FLOOR PLAN

DRAWING SCALE:
3/32" = 1'-0"


BUILDING NAME:
SIGMA CHI

BUILDING NUMBER:
095


DRAWING LOCATION:
P:\SPACE\RC\09

CAMPUS PLANNING, DESIGN & CONSTRUCTION

Fraternity Quad

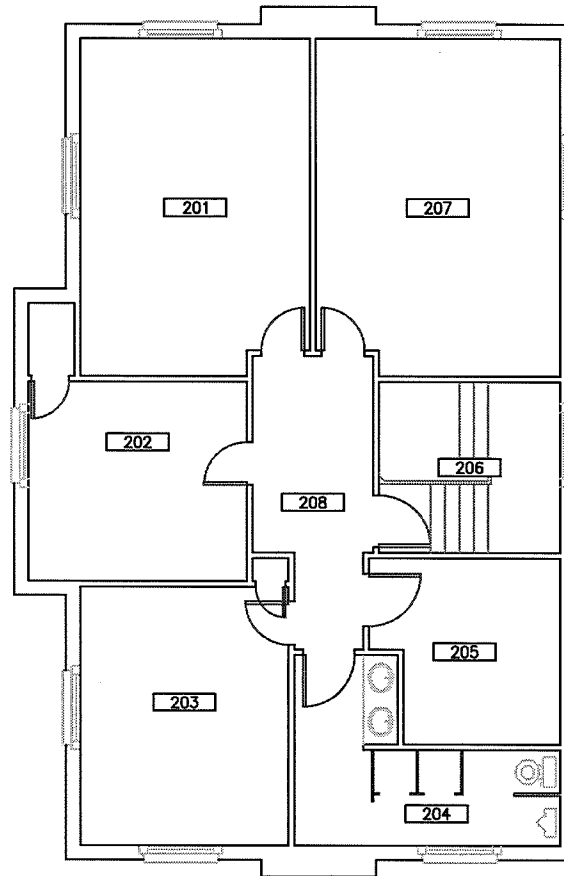



Fraternity Road

 UNIVERSITY of ROCHESTER	DRAWN OR REVISED BY: KEVIN KEHOE	DRAWING NAME: SECOND FLOOR PLAN	BUILDING NAME: SIGMA CHI	DRAWING LOCATION: P:\SPACE\RC\094 I
	DATE DRAWN OR REVISED: 06-06-11	DRAWING SCALE: 3/32" = 1'-0"	BUILDING NUMBER: 095	CAMPUS PLANNING, DESIGN & CONSTRUCTION

Fraternity Road

Fraternity Quad

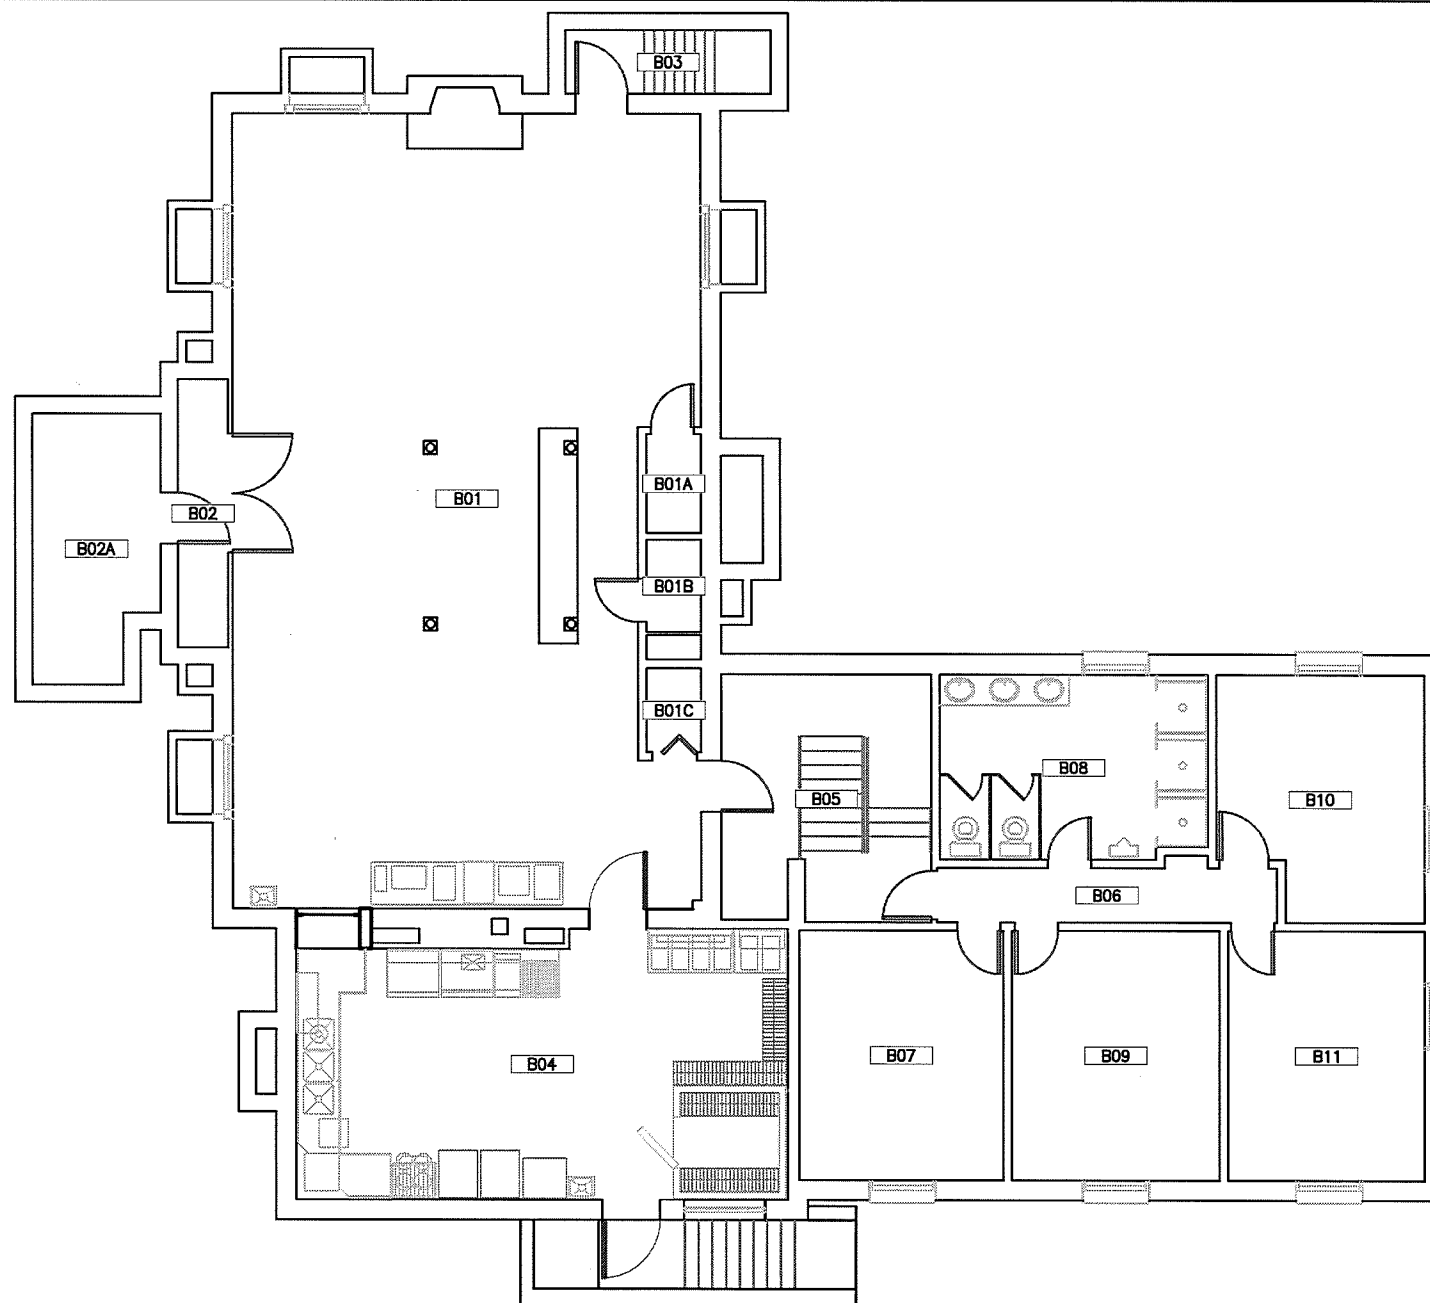

 UNIVERSITY of ROCHESTER	DRAWN OR REVISED BY: KEVIN KEHOE DATE DRAWN OR REVISED: 06-06-11	DRAWING NAME: BASEMENT FLOOR PLAN DRAWING SCALE: 3/32" = 1'-0"	BUILDING NAME: SIGMA CHI BUILDING NUMBER: 095	DRAWING LOCATION: P:\SPACE\RC\094 CAMPUS PLANNING, DESIGN & CONSTRUCTION
--	---	---	--	--